2/8/2011	6:08:02 PM	62571-62	g:\tra\62571-62\rdy\752630sx02-STG2A.dgn	STATE	PROJECT NUMBER	SHEET NO.	TOTAL SHEETS
kbaker		ameng.plt		GEORGIA	BRMLB-9004-00(008)	181	701

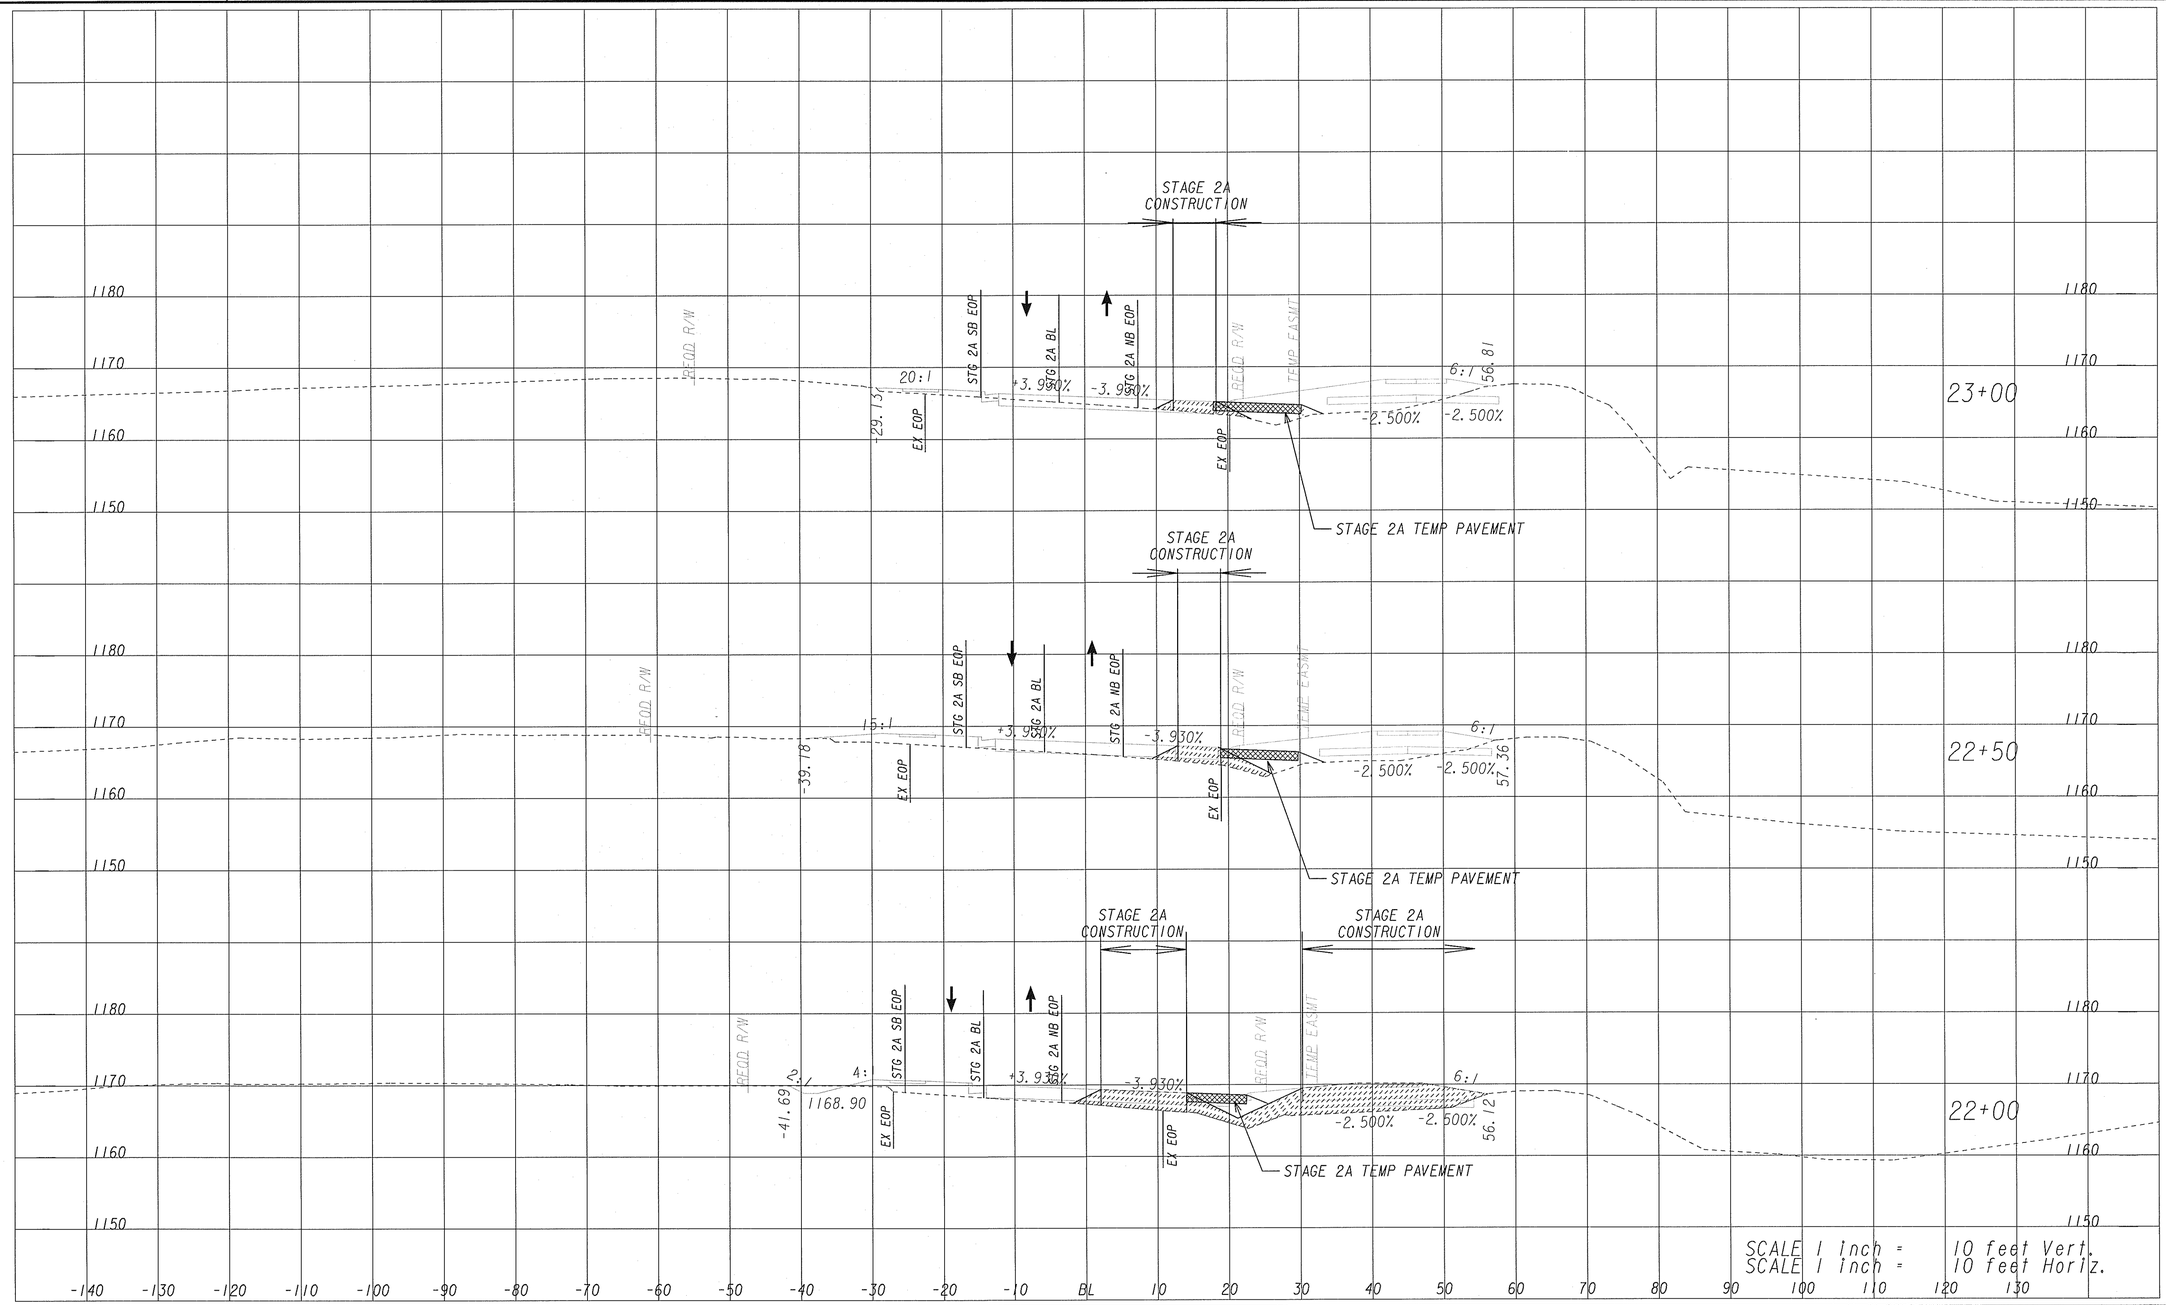

STAGE 2A TRAVEL LANE EOP & BASELINE

STAGE 2A TRAFFIC FLOW

ARCADIS
Infrastructure, environment, buildings

SCALE : 1" = 10' HORIZ.
1" = 10' VERT.

REVISION DATES

STATE OF GEORGIA
DEPARTMENT OF TRANSPORTATION

STAGING CROSS SECTIONS
CR 4455/CANTON RD - STAGE 2A

CANTON ROAD AND RR
BRIDGE OVER SR 3/US 41

DRAWING No. 19-116