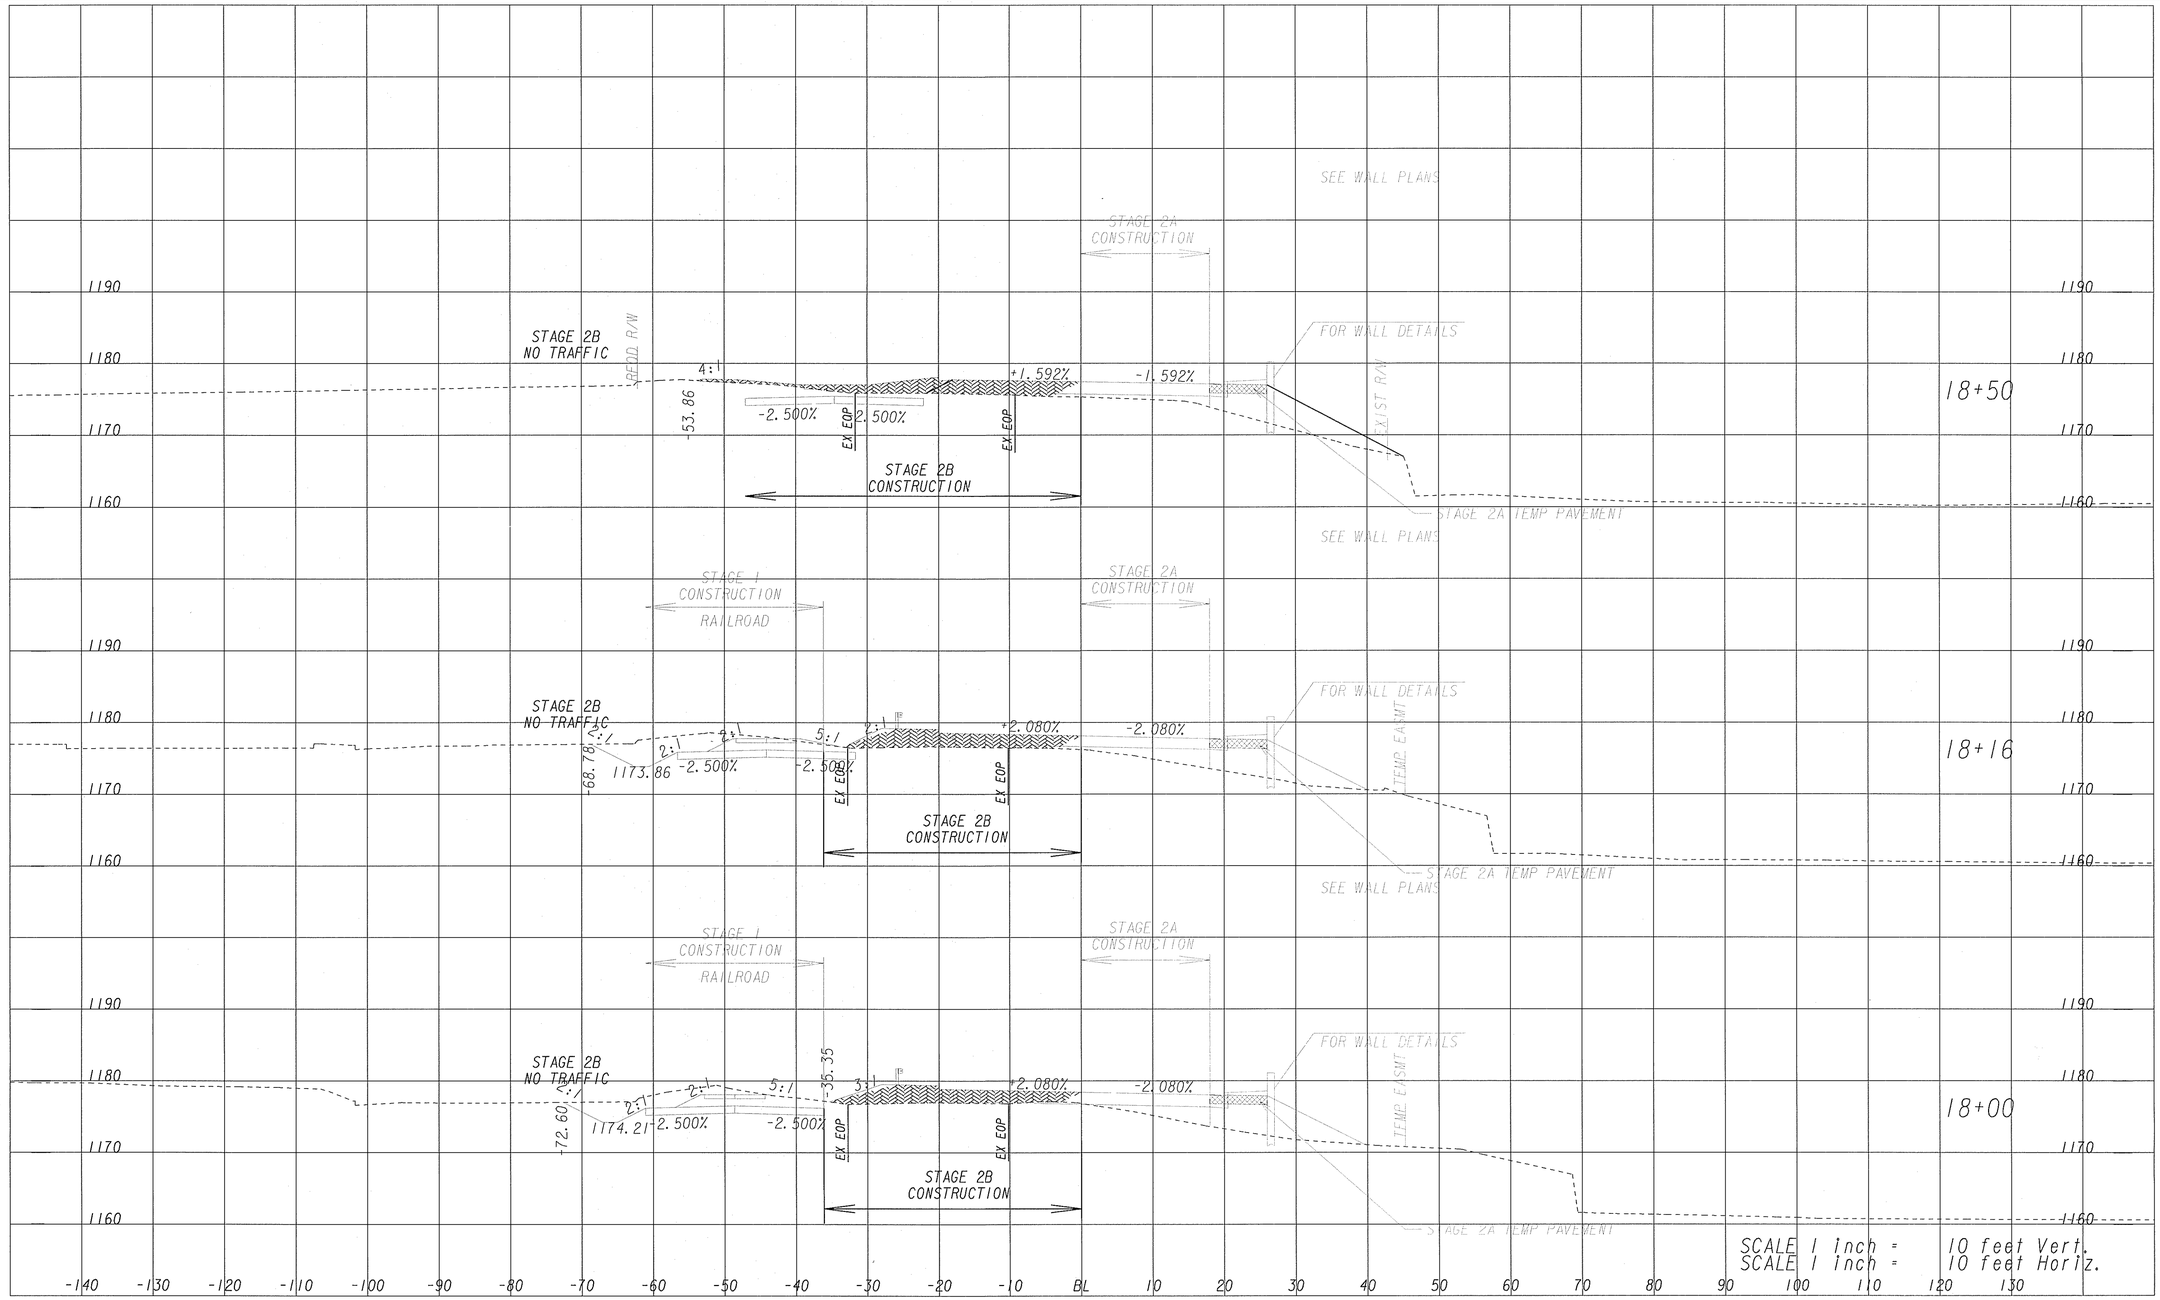

STAGE 2B TRAVEL LANE EOP & BASELINE

STAGE 2B TRAFFIC FLOW

ARCADIS
Infrastructure, environment, buildings

SCALE :1" = 10 ' HORIZ.
1" = 10' VERT.

REVISION DATES

STATE OF GEORGIA
DEPARTMENT OF TRANSPORTATION

STAGING CROSS SECTIONS
CR 4455/CANTON RD - STAGE 2B

CANTON ROAD AND RR
BRIDGE OVER SR 3/US 41

DRAWING No.
19-144