2/8/2011 6:08:06 PM	62571-62	g:\tra\62571-62\rdy\752630sx03-STG2B.dgn	STATE	PROJECT NUMBER	SHEET NO.	TOTAL SHEETS
kbaker	ameng.plt		GEORGIA	BRMLB-9004-00(008)	223	701

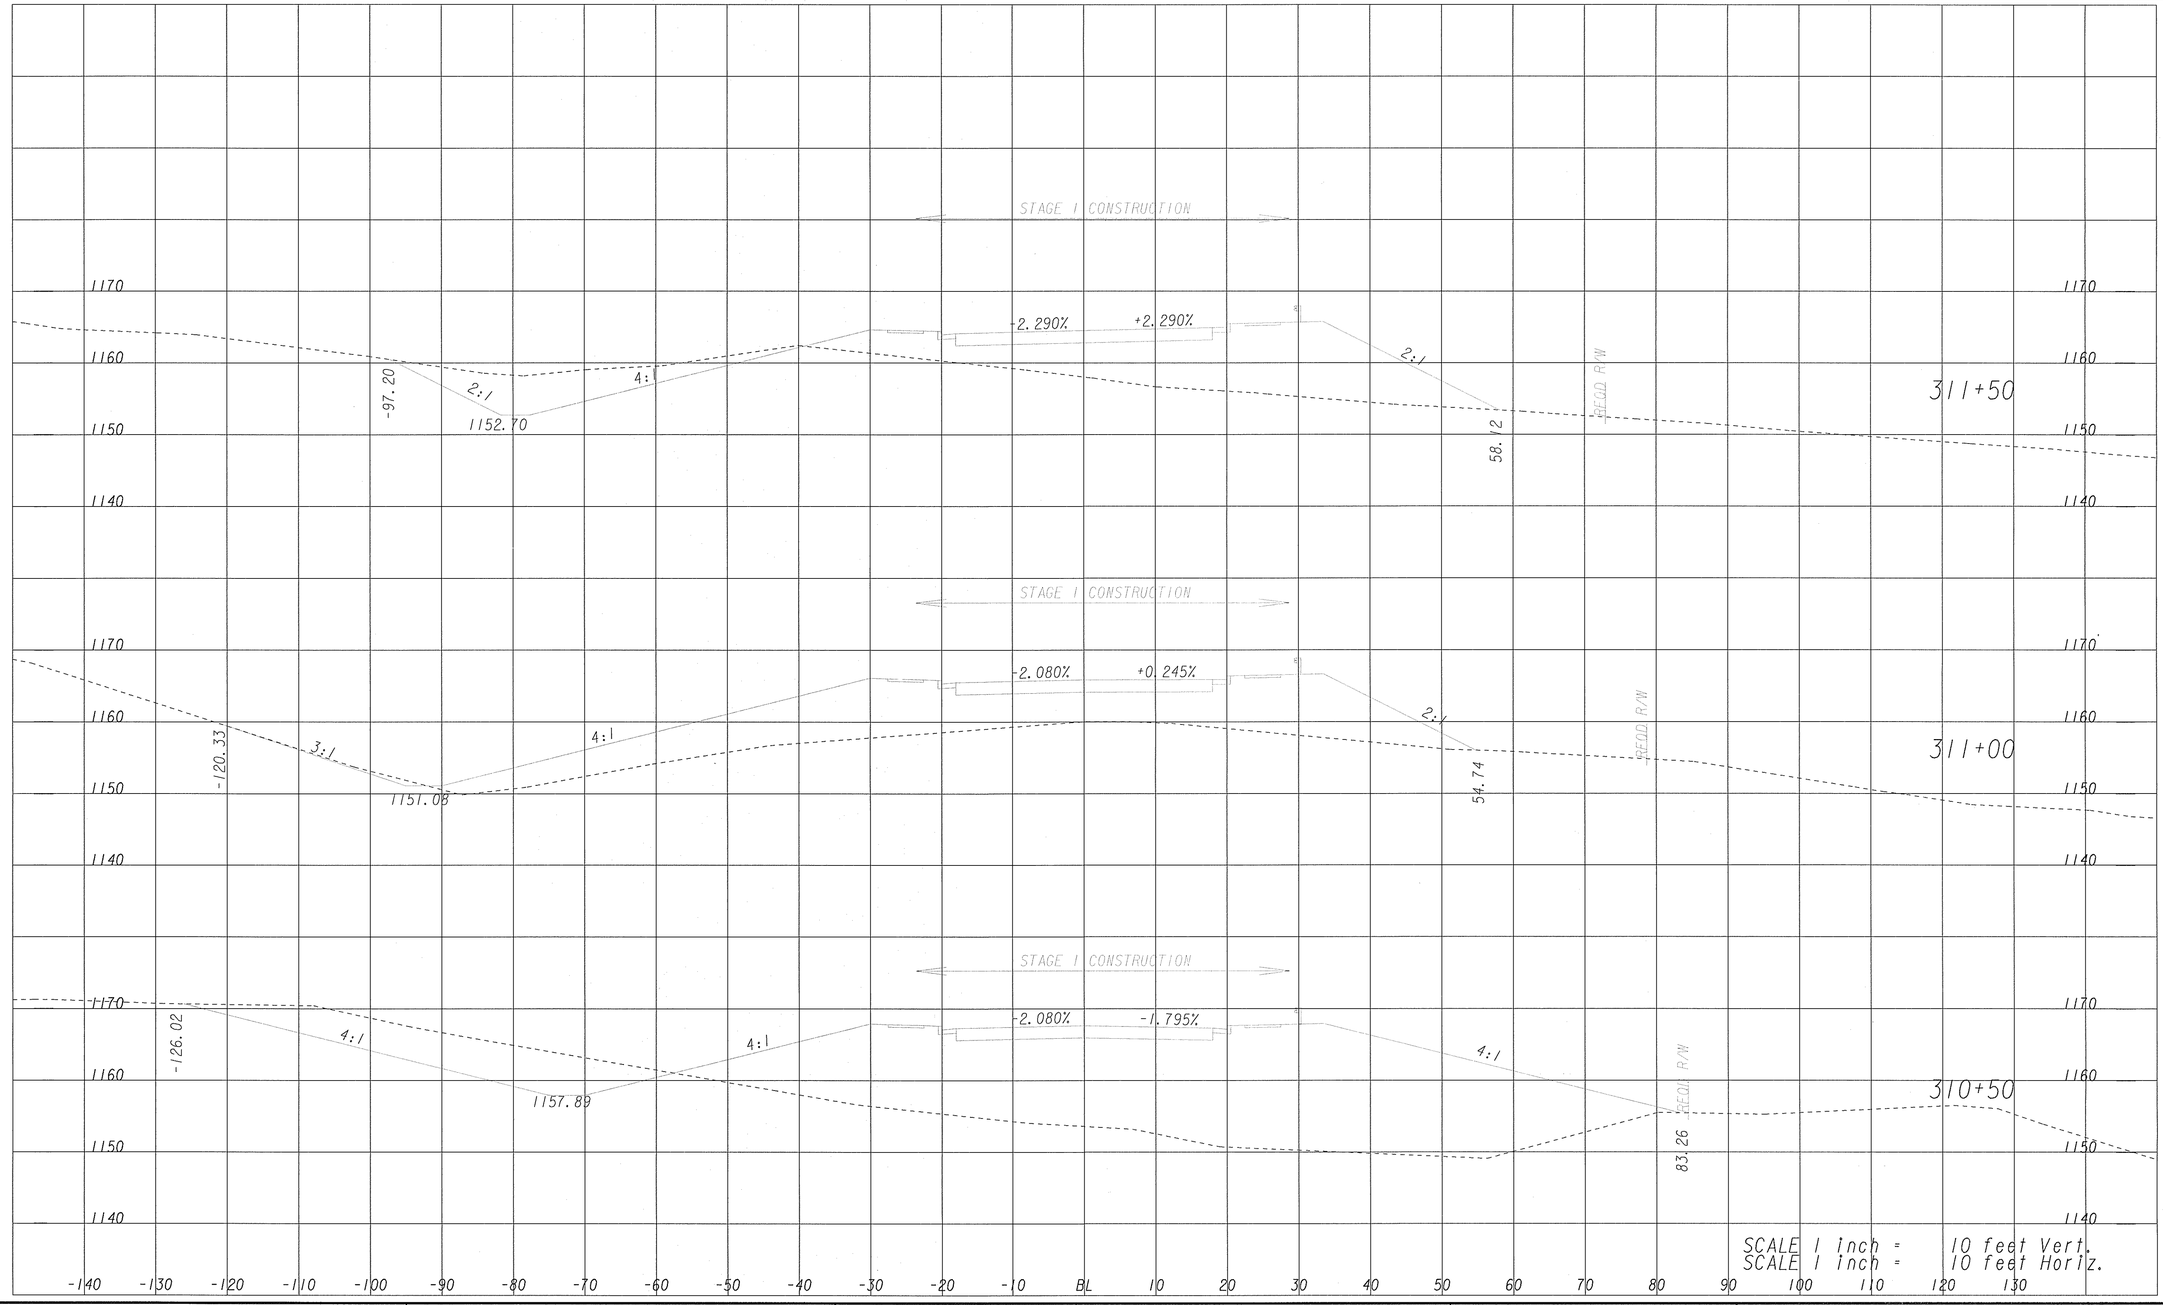

STAGE 2B TRAVEL LANE EOP & BASELINE

STAGE 2B TRAFFIC FLOW

ARCADIS
Infrastructure, environment, buildings

SCALE :1" = 10 ' HORIZ.
1" = 10' VERT.

REVISION DATES

STATE OF GEORGIA
DEPARTMENT OF TRANSPORTATION

STAGING CROSS SECTIONS
ELIZABETH ST/RELOC IND PK DR - STAGE 2B

CANTON ROAD AND RR
BRIDGE OVER SR 3/US 41

DRAWING No.
19-158