2/8/2011 6:08:09 PM	62571-62	g:\tra\62571-62\rdy\752630sx03-STG3.dgn	STATE	PROJECT NUMBER	SHEET NO.	TOTAL SHEETS
kbaker	ameng.plt		GEORGIA	BRMLB-9004-00(008)	249	701

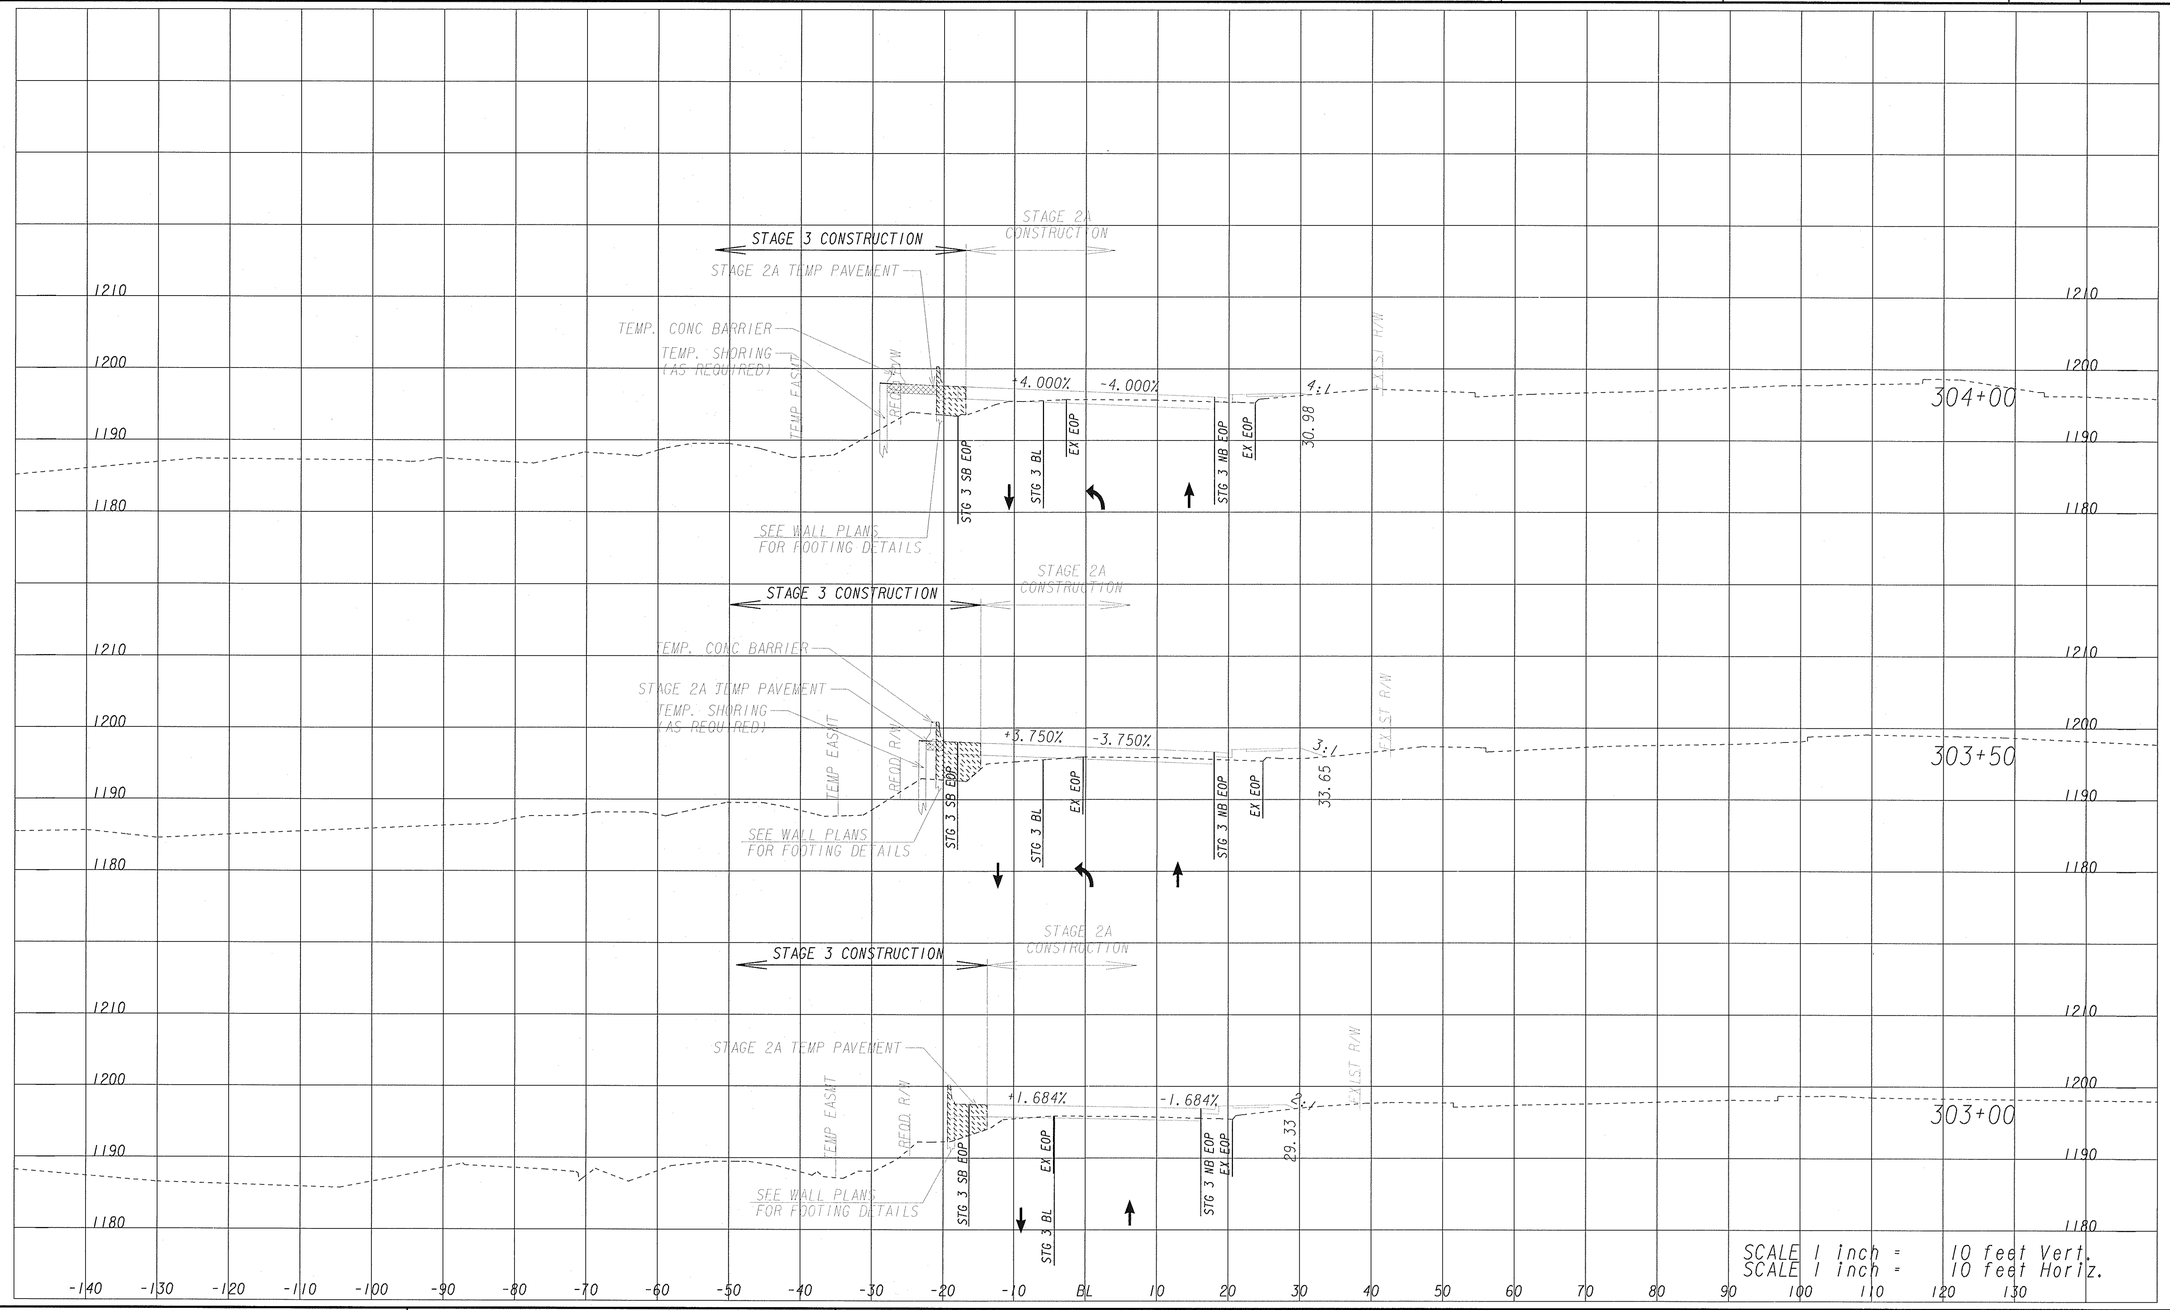

STAGE 3 TRAVEL LANE EOP & BASELINE

STAGE 3 TRAFFIC FLOW

ARCADIS
Infrastructure, environment, buildings

SCALE : 1" = 10 ' HORIZ.
1" = 10' VERT.

REVISION DATES

STATE OF GEORGIA
DEPARTMENT OF TRANSPORTATION

STAGING CROSS SECTIONS
ELIZABETH ST/RELOC IND PK DR - STAGE 3

CANTON ROAD AND RR
BRIDGE OVER SR 3/US 41

DRAWING No.
19-184

GPLN