2/8/2011	6:08:17 PM	62571-62	g:\tra\62571-62\rdy\752630sx01-stg6.dgn
kbaker		ameng.plt	

STATE	PROJECT NUMBER	SHEET NO.	TOTAL SHEETS
GEORGIA	BRMLB-9004-00(008)	335	701

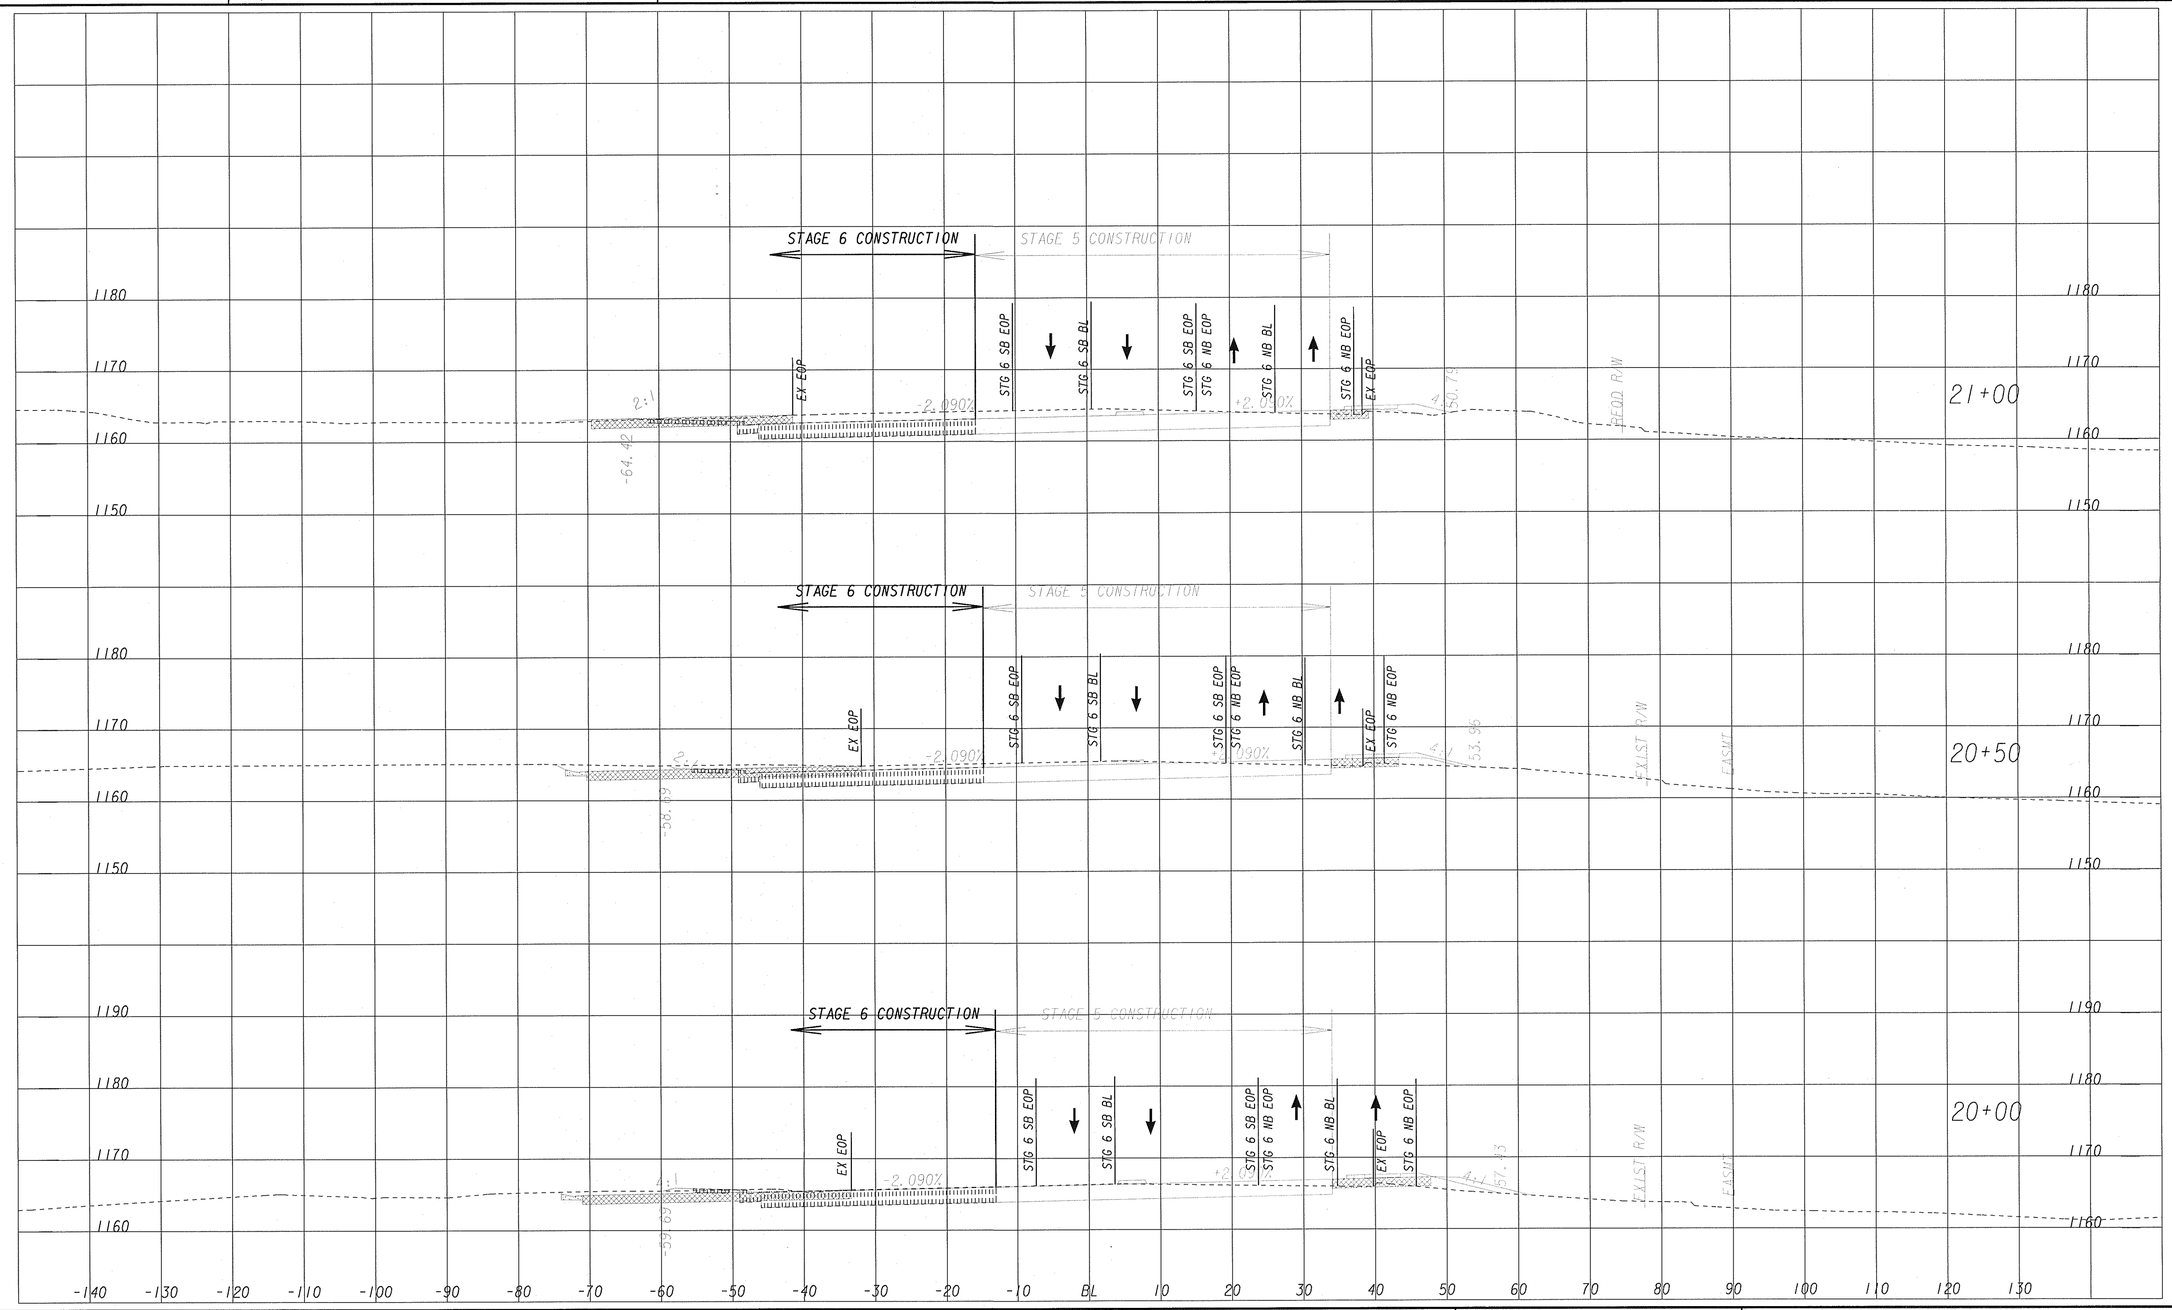

STAGE 6 TRAVEL LANE EOP & BASELINE

STAGE 6 TRAFFIC FLOW

ARCADIS
Infrastructure, environment, buildings

SCALE : 1" = 10 ' HORIZ.
1" = 10' VERT.

REVISION DATES

STATE OF GEORGIA
DEPARTMENT OF TRANSPORTATION

STAGING CROSS SECTIONS
SR 3/US 41 - STAGE 6

CANTON ROAD AND RR
BRIDGE OVER SR 3/US 41

DRAWING No.
19-270