2/8/2011	6:08:19 PM	62571-62	g:\tra\62571-62\rdy\752630sx01-stg7.dgn	STATE	PROJECT NUMBER	SHEET NO.	TOTAL SHEETS
kbaker		ameng.plt		GEORGIA	BRMLB-9004-00(008)	354	701

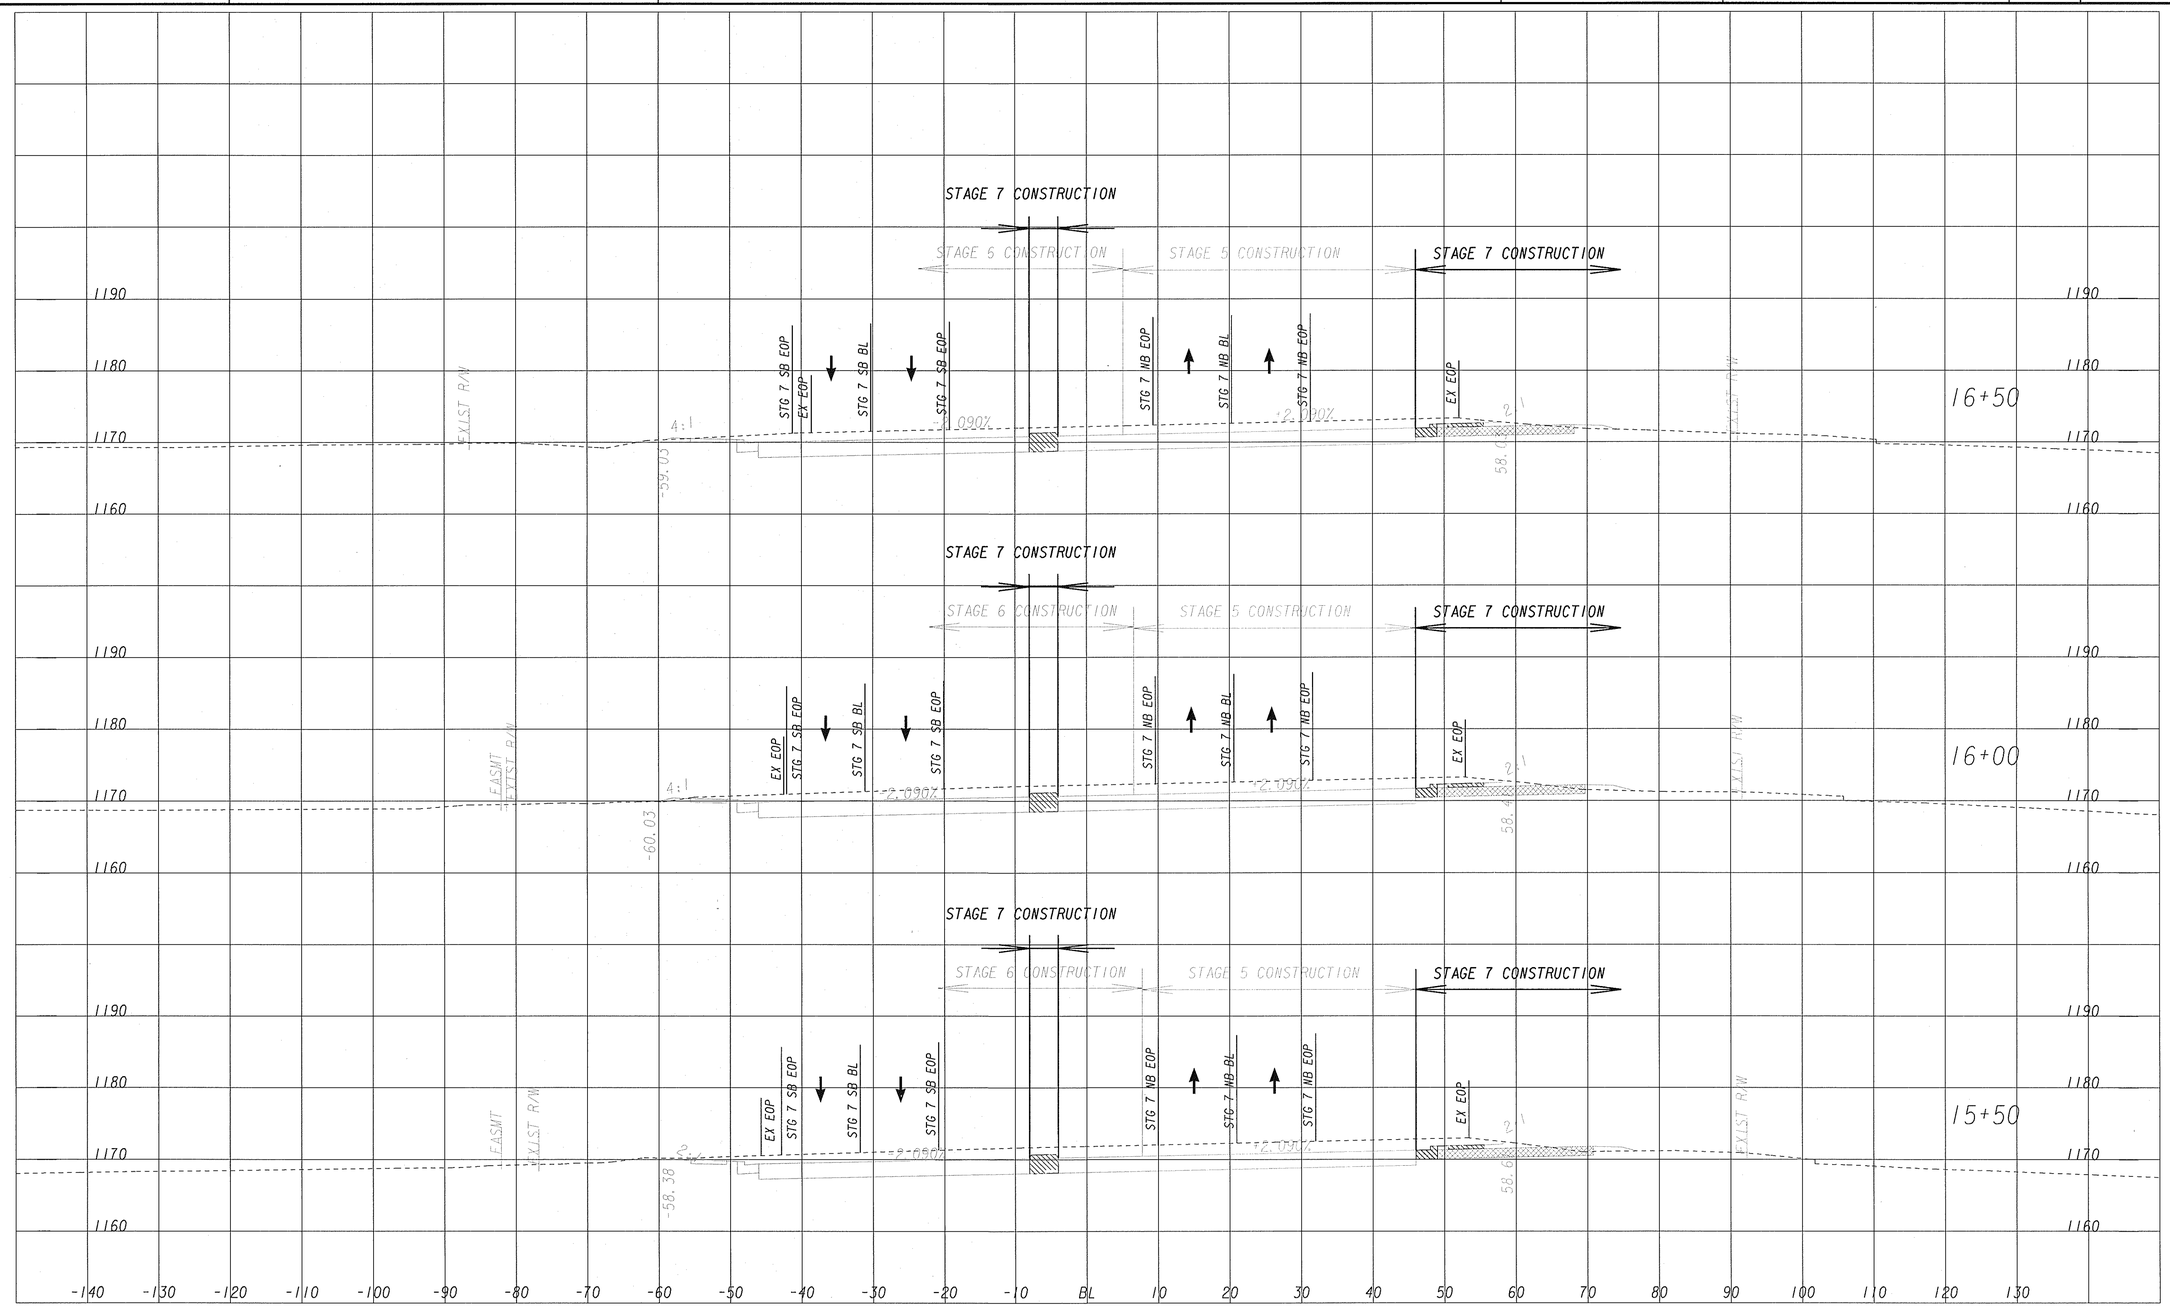

STAGE 7 TRAVEL LANE EOP & BASELINE

STAGE 7 TRAFFIC FLOW

ARCADIS
Infrastructure, environment, buildings

SCALE : 1" = 10' HORIZ.
1" = 10' VERT.

REVISION DATES

STATE OF GEORGIA
DEPARTMENT OF TRANSPORTATION

STAGING CROSS SECTIONS
SR 3/US 41 - STAGE 7

CANTON ROAD AND RR
BRIDGE OVER SR 3/US 41

DRAWING No.
19-289