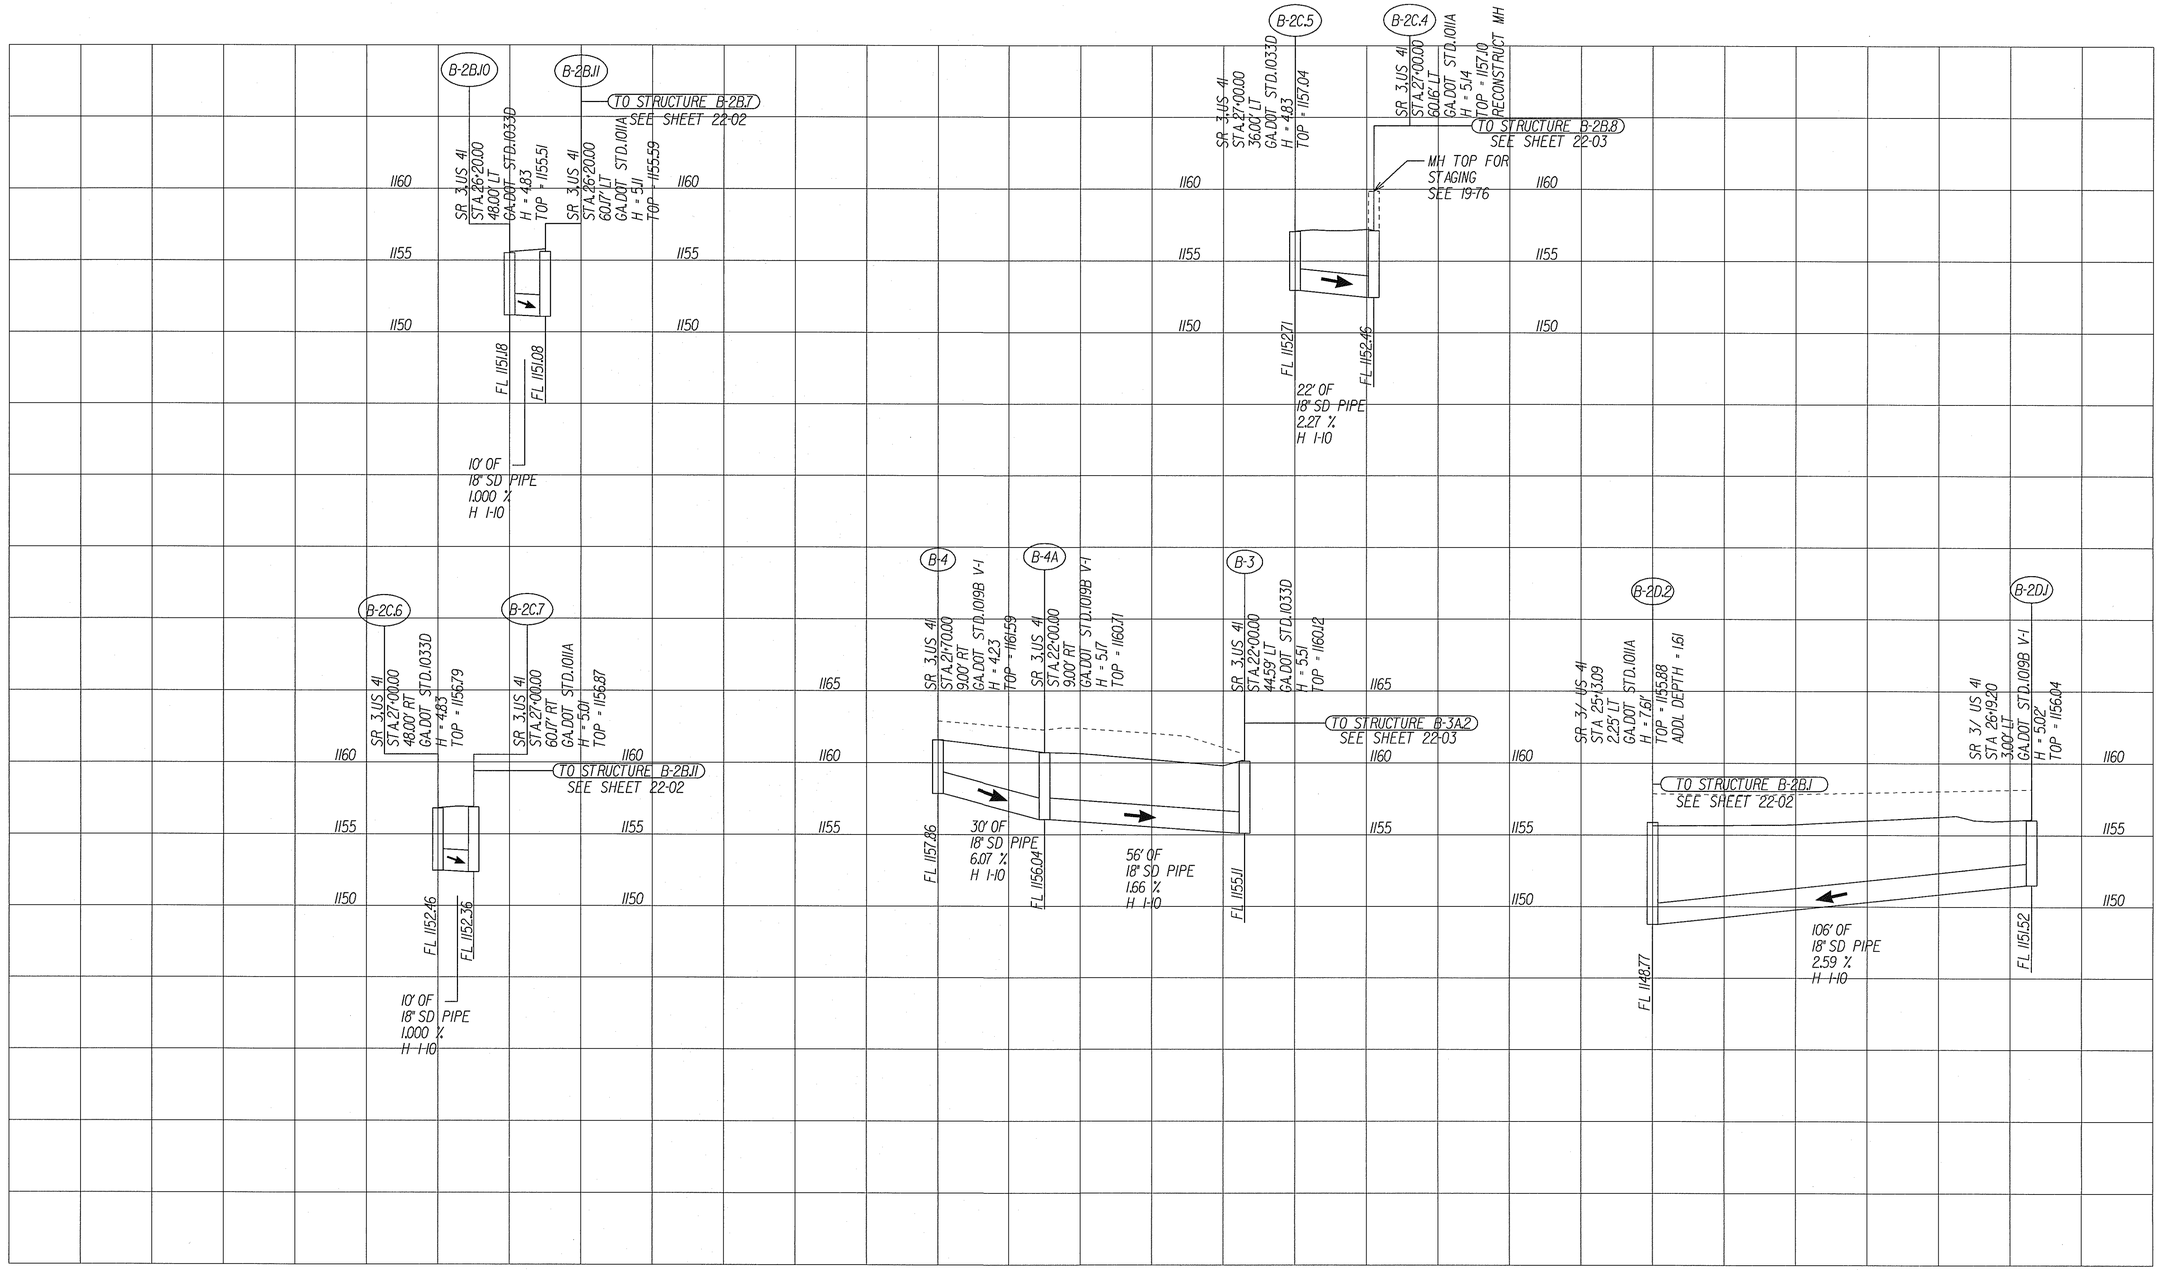

SD = STORM DRAIN

SLP = SLOPE

SCALE: 1" = 20' HOR.
1" = 5' VERT.

ARCADIS
Infrastructure, environment, facilities

DATE	REVISIONS	DATE	REVISIONS

STATE OF GEORGIA
DEPARTMENT OF TRANSPORTATION

DRAINAGE PROFILES

CANTON ROAD AND RR
BRIDGE OVER SR 3/US 41

DRAWING No.
22-05