2/8/2011 6:08:25 PM	62571-62	g:\tra\62571-62\rdy\752630xs02.dgn	STATE	PROJECT NUMBER	SHEET NO.	TOTAL SHEETS
kbaker	ameng.plt		GEORGIA	BRMLB-9004-00(008)	414	701

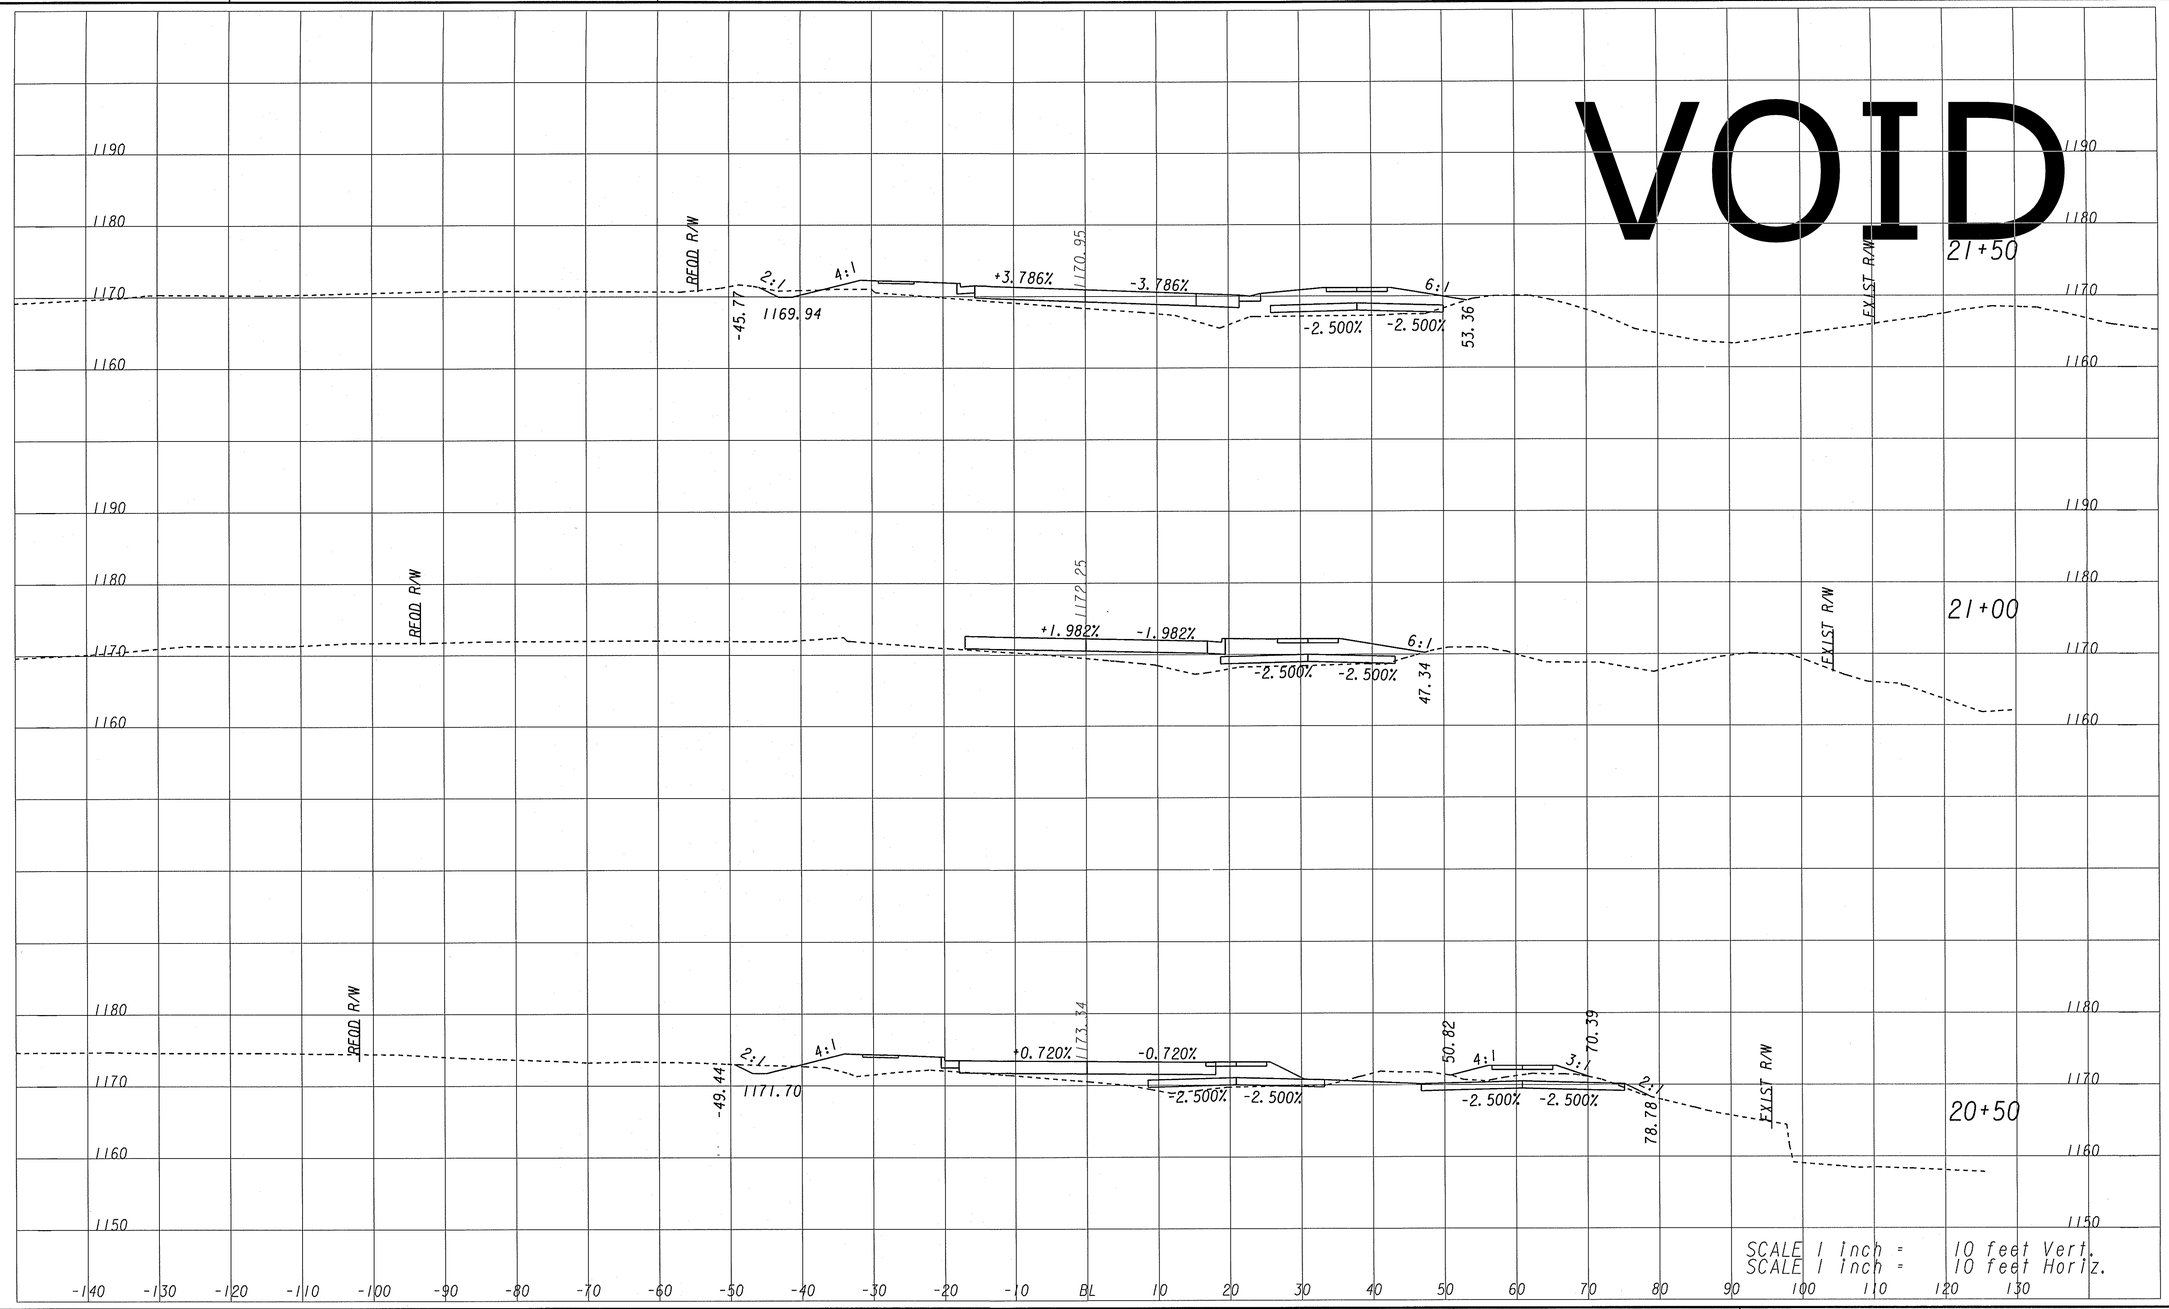

ARCADIS
Infrastructure, environment, buildings

SCALE : 1" = 10 ' HORIZ.
1" = 10' VERT.

REVISION DATES

STATE OF GEORGIA
DEPARTMENT OF TRANSPORTATION

EARTHWORK CROSS SECTIONS
CR 4455/CANTON RD

CANTON ROAD AND RR
BRIDGE OVER SR 3/US 41

DRAWING NO.
23-33