2/8/2011 6:08:26 PM 62571-62	g:\tra\62571-62\rdy\752630xs03.dgn	STATE	PROJECT NUMBER	SHEET NO.	TOTAL SHEETS
kbaker ameng.plt		GEORGIA	BRMLB-9004-00(008)	424	701

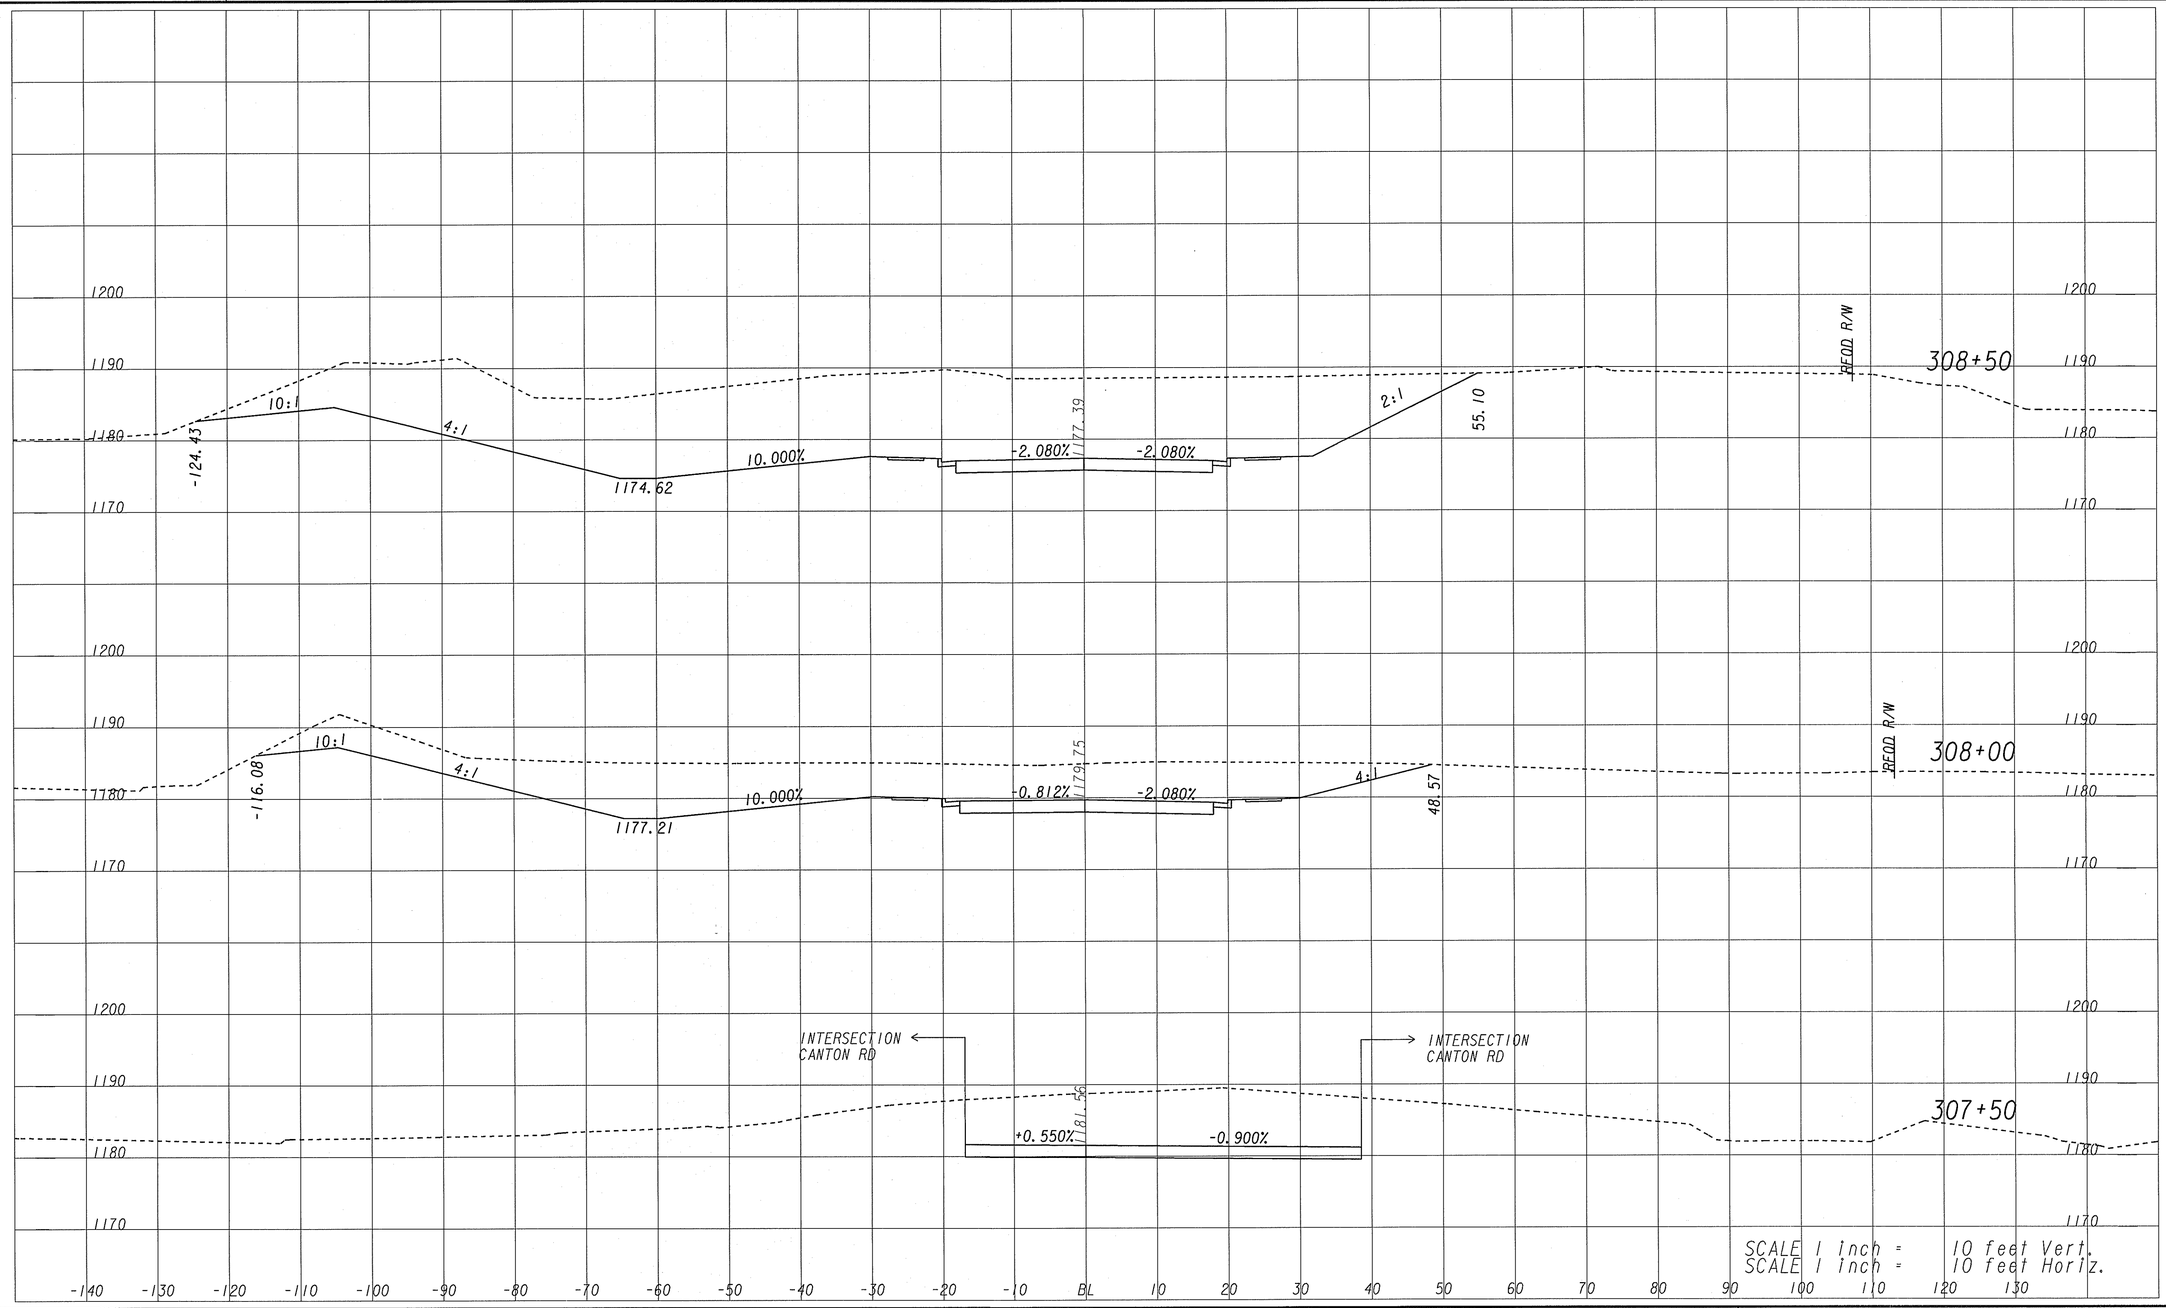

ARCADIS
Infrastructure, environment, buildings

SCALE : 1" = 10 ' HORIZ.
1" = 10' VERT.

REVISION DATES

STATE OF GEORGIA
DEPARTMENT OF TRANSPORTATION

EARTHWORK CROSS SECTIONS
ELIZABETH ST/RELOC IND PK DR

CANTON ROAD AND RR
BRIDGE OVER SR 3/US 41

DRAWING No.
23-43