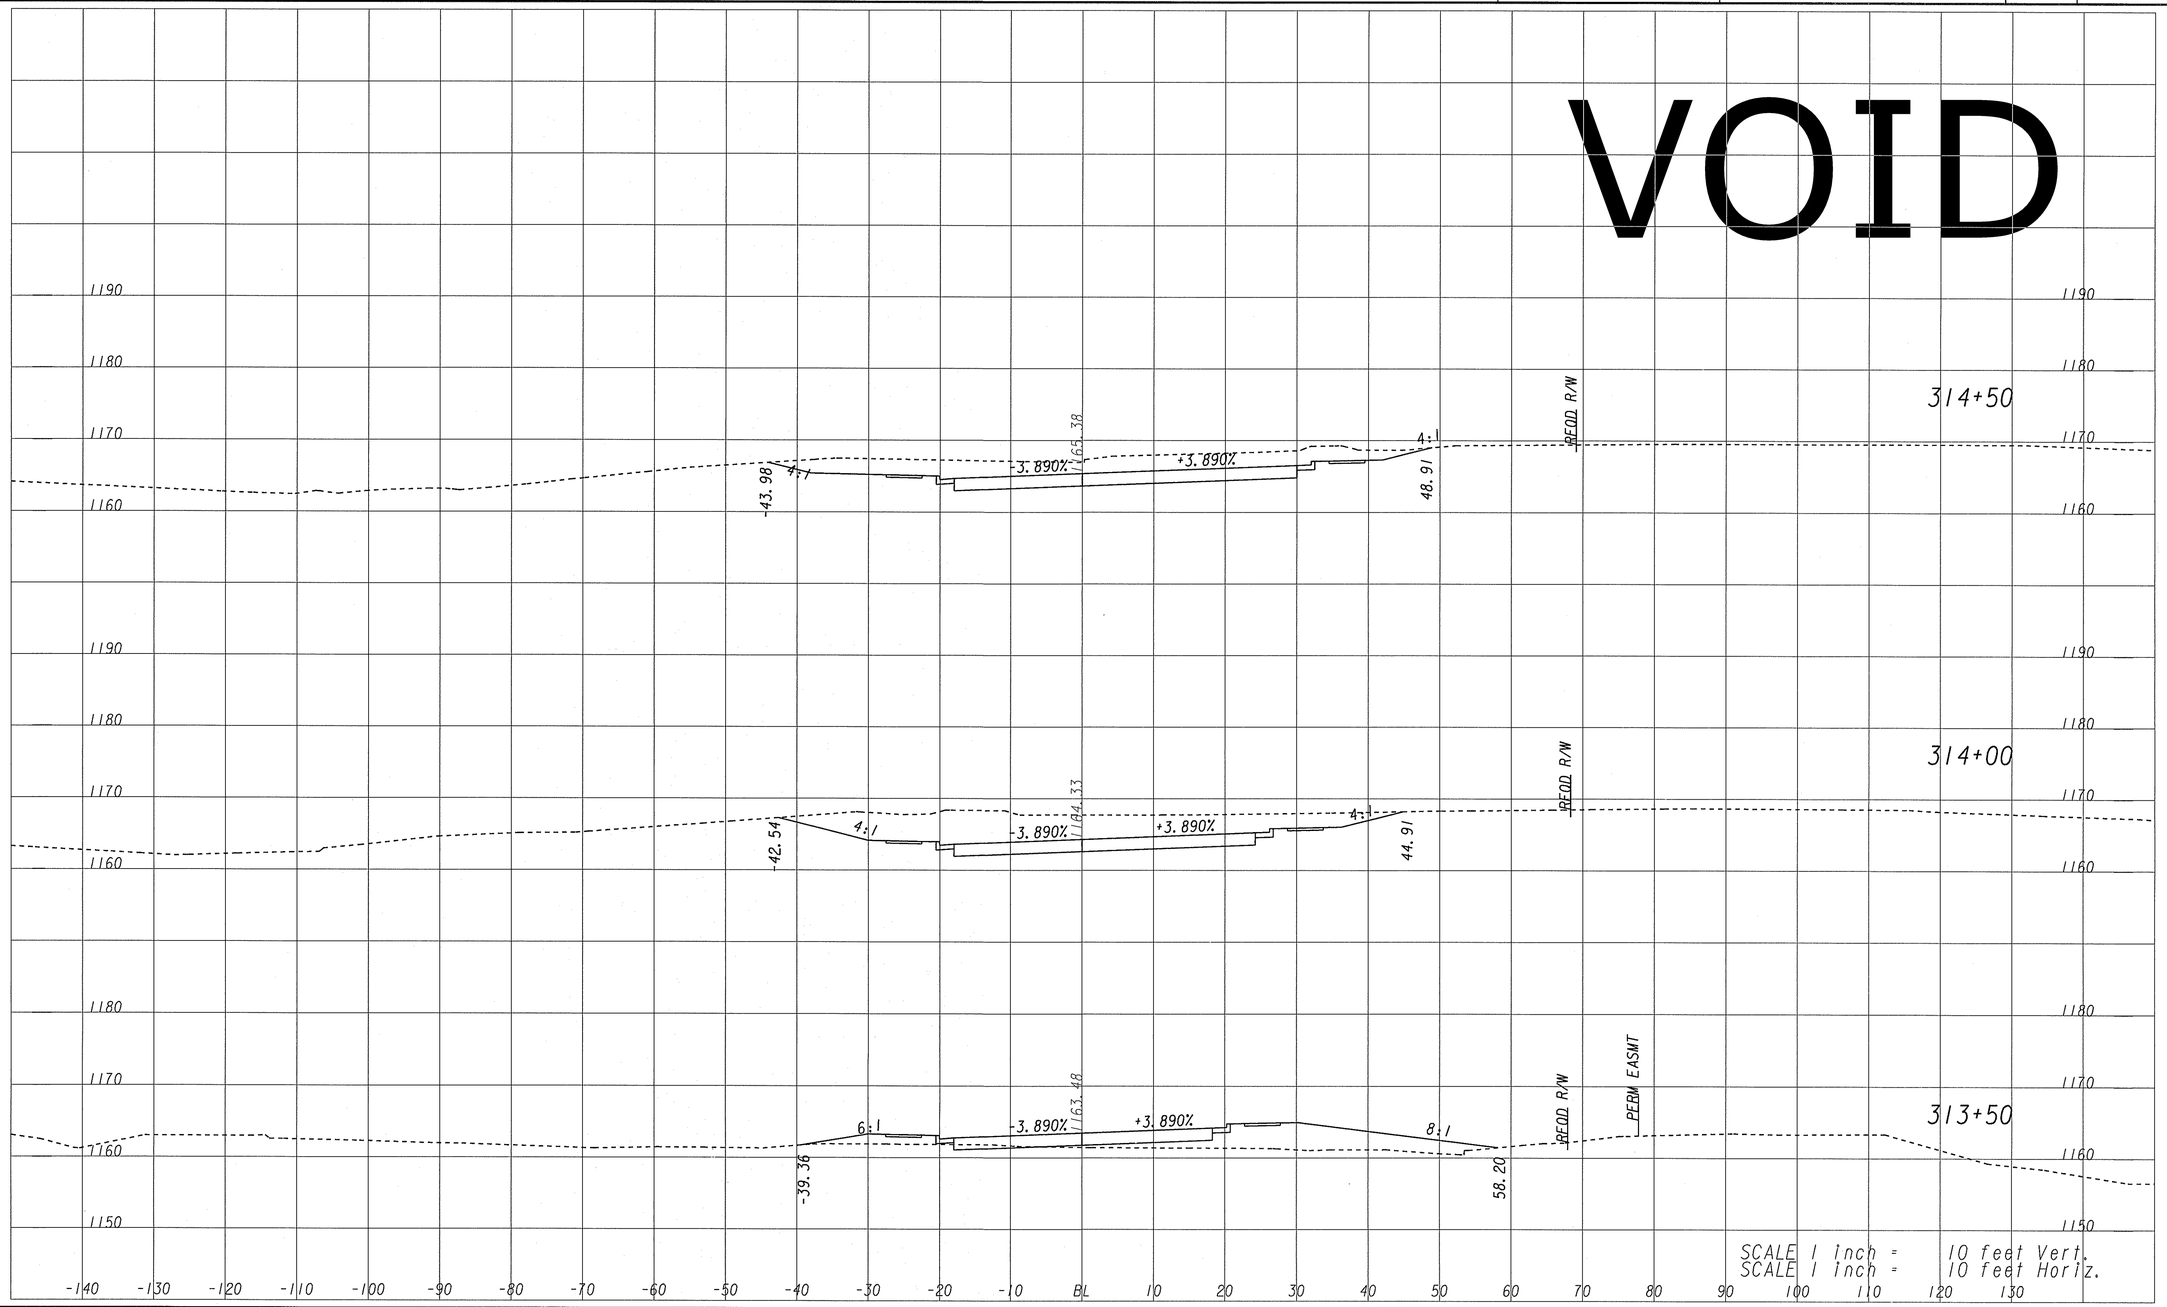

ARCADIS
Infrastructure, environment, buildings

SCALE : 1" = 10 ' HORIZ.
1" = 10' VERT.

REVISION DATES

STATE OF GEORGIA
DEPARTMENT OF TRANSPORTATION

EARTHWORK CROSS SECTIONS
ELIZABETH ST/RELOC IND PK DR

CANTON ROAD AND RR
BRIDGE OVER SR 3/US 41

DRAWING No.
23-47