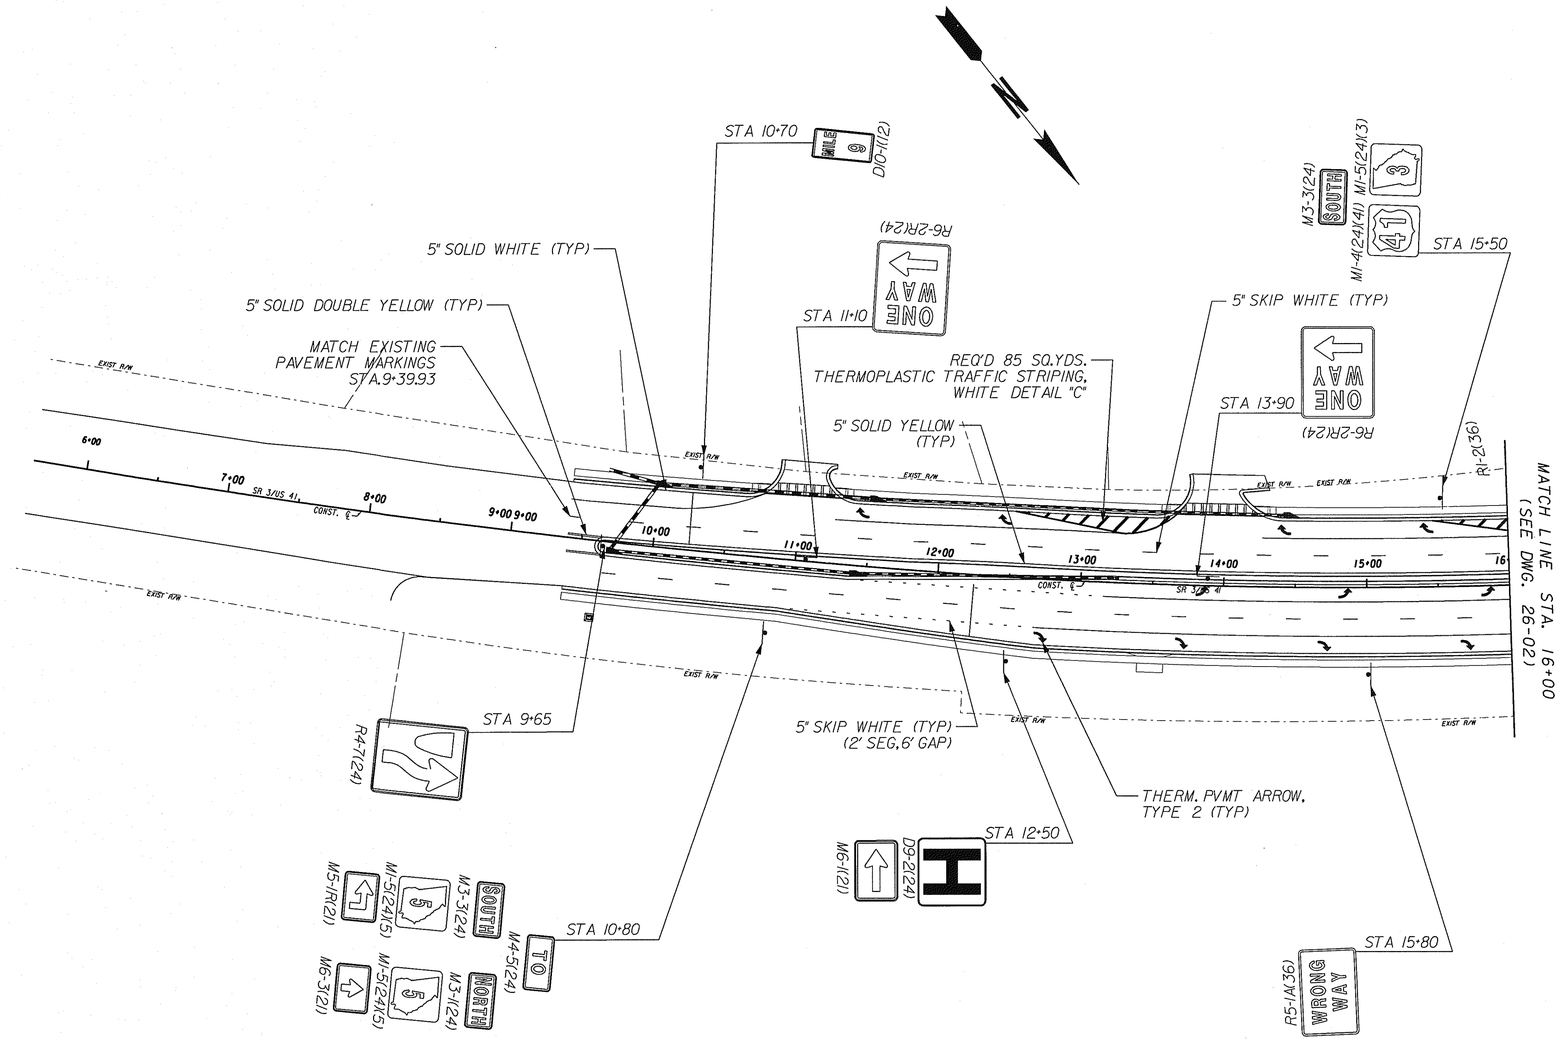

ARCADIS
Infrastructure, environment, facilities

SCALE IN FEET
0 50 100 200

REVISION DATES

STATE OF GEORGIA
DEPARTMENT OF TRANSPORTATION

SIGNING AND MARKING PLANS

CANTON ROAD AND RR
BRIDGE OVER SR 3/US 41

DRAWING No.
26-01

GPLN