VOID

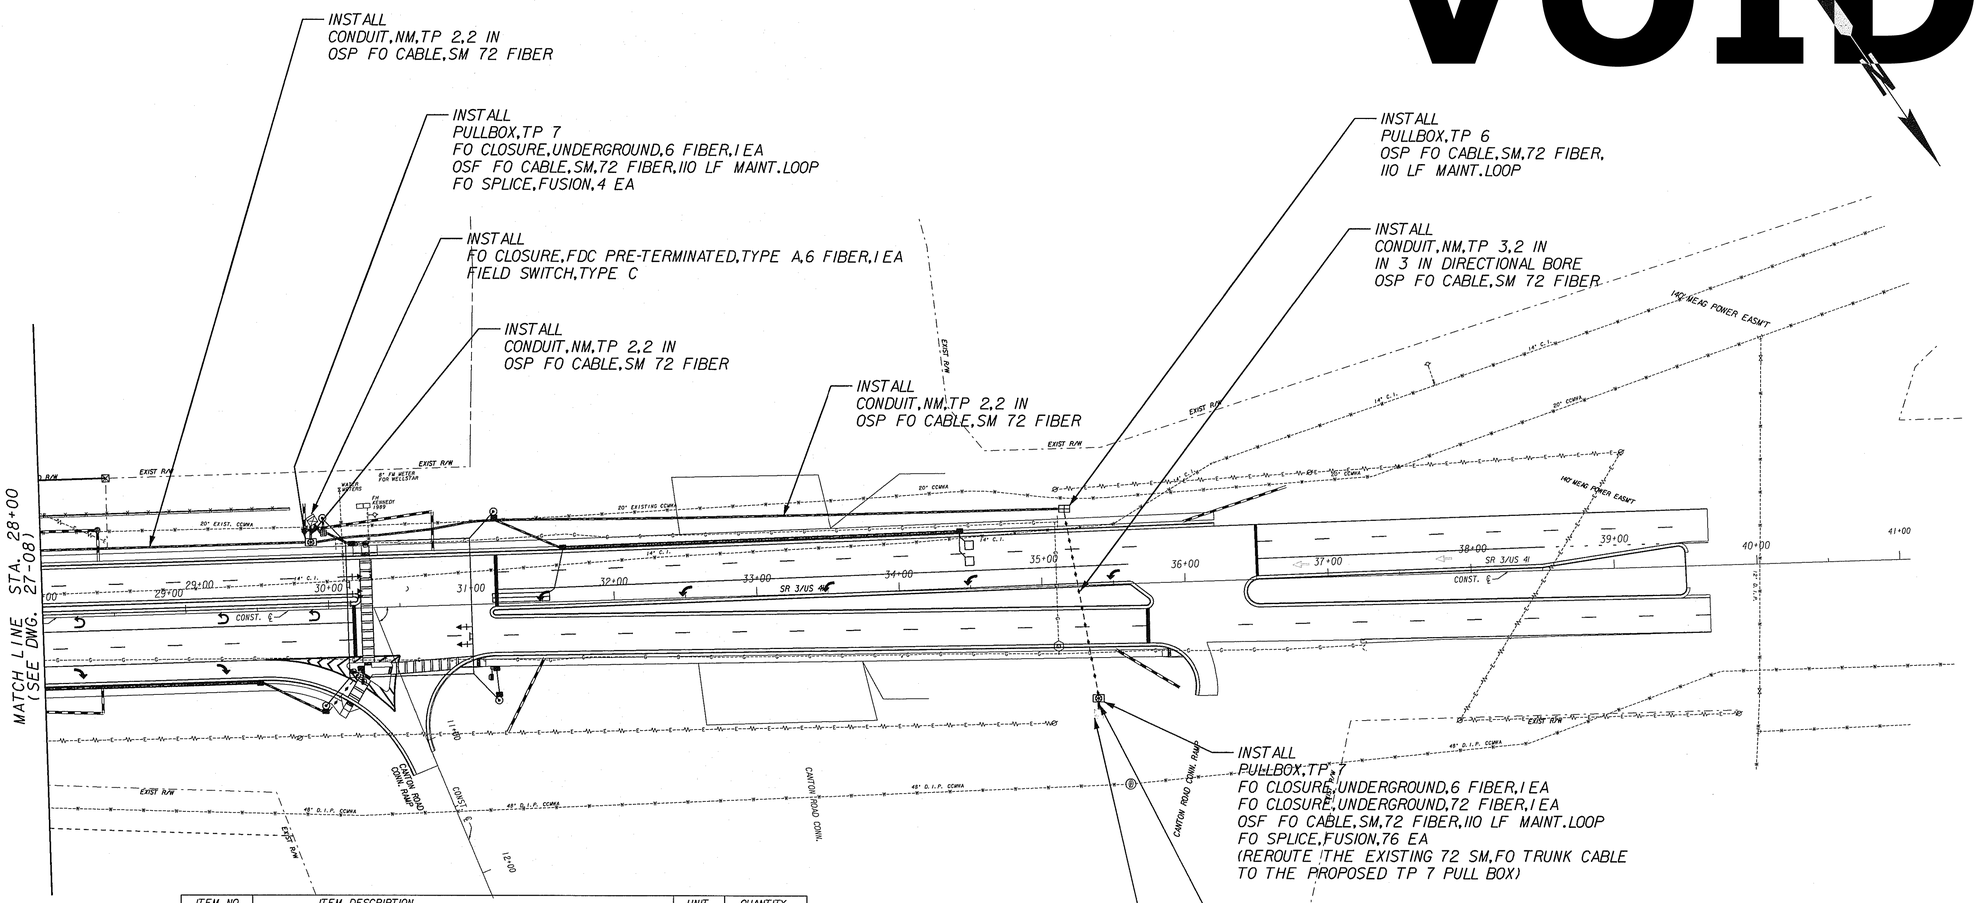

ITEM NO.	ITEM DESCRIPTION	UNIT	QUANTITY
615-1200	DIRECTIONAL BORE - 3 IN	LF	135
647-2160	PULLBOX,PB-6	EA	1
647-2170	PULLBOX,PB-7	EA	2
682-6222	CONDUIT,NONMETAL,TP 2,2 IN	LF	725
682-6233	CONDUIT,NONMETAL,TP 3,2 IN	LF	135
935-1116	OUTSIDE PLANT FIBER OPTIC CABLE,LOOSE TUBE,SINGLE MODE,72 FIBER	LF	1190
935-1511	OUTSIDE PLANT FIBER OPTIC CABLE,DROP,SINGLE MODE,6 FIBER	LF	140
935-3101	FIBER OPTIC CLOSURE,UNDERGROUND,6 FIBER	EA	2
935-3106	FIBER OPTIC CLOSURE,UNDERGROUND,72 FIBER	EA	1
935-3602	FIBER OPTIC CLOSURE,FDC PRE-TERMINATED,TYPE A,6 FIBER	EA	2
935-4010	FIBER OPTIC SPLICE,FUSION	EA	76
935-8000	TESTING	LUMP	LUMP
939-2305	FIELD SWITCH,TYPE C	EA	2
939-8000	TESTING	LUMP	LUMP

NOTE:
THE CONTRACTOR SHALL COORDINATE WITH COBB COUNTY AND CITY OF MARIETTA TO DETERMINE THE FIBER ALLOCATION IN THE PROPOSED AND EXISTING TRUNK FIBERS.

ARCADIS
Infrastructure, environment, facilities

SCALE IN FEET
0 50 100 200

REVISION DATES

STATE OF GEORGIA
DEPARTMENT OF TRANSPORTATION

ATMS PLAN

CANTON ROAD AND RR
BRIDGE OVER SR 3/US 41

DRAWING No.
27-09

GPLM