STATE	PROJECT NUMBER	SHEET NO.	TOTAL SHEETS
GA.	BRMLB-9004-00(008)	471	701

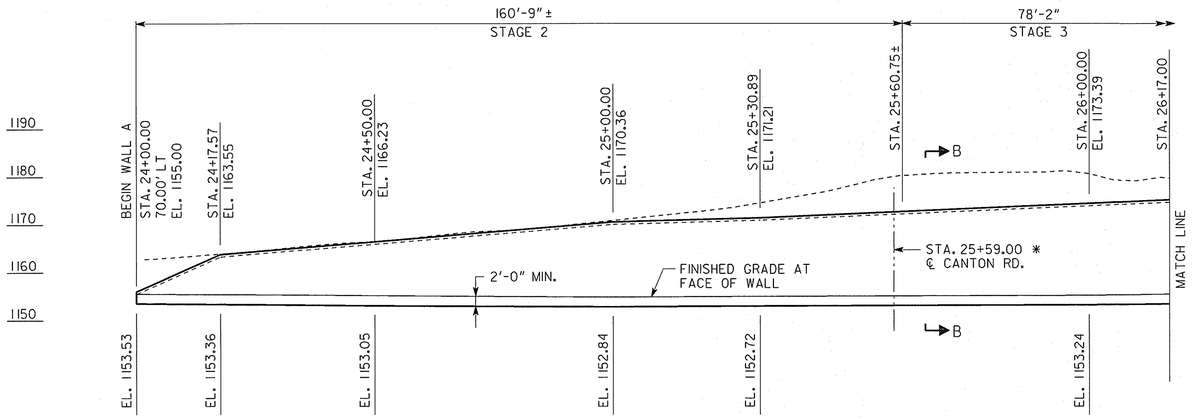

WALL A ELVATION
LOOKING AT FRONT FACE OF WALL

* SR3 STATION AT INTERSECTION OF ℄ BRIDGE AND FRONT FACE OF WALL.

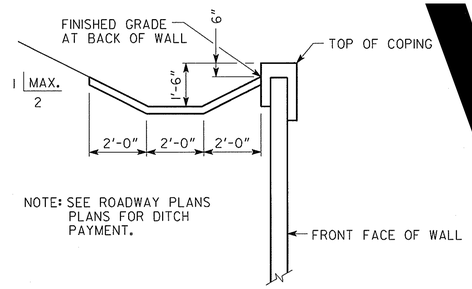

NOTE: SEE ROADWAY PLANS PLANS FOR DITCH PAYMENT.

TYPICAL SECTION

VOID

SUMMARY OF QUANTITIES

PAY ITEM NUMBER	QUANTITY	UNIT	PAY ITEM
627-1000	323	SF	MSE WALL FACE, 0 - 10 FT HT, WALL NO - A
627-1010	5020	SF	MSE WALL FACE, 10 - 20 FT HT, WALL NO - A
627-1020	3180	SF	MSE WALL FACE, 20 - 30 FT HT, WALL NO - A
627-1100	542	LF	COPING A, WALL NO - A
627-1180	315	CY	ADDITIONAL MSE BACKFILL

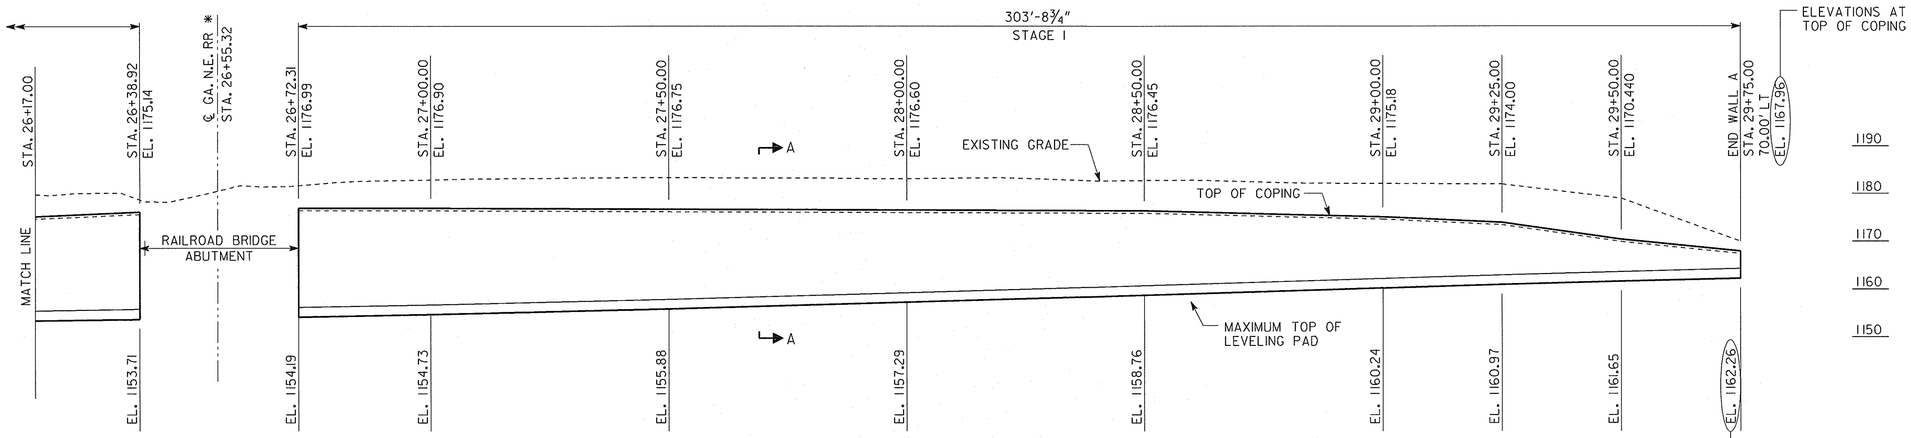

NOTE: FINISH ON FACE OF ABUTMENT SHALL MATCH RUSTICATION ON ADJOINING WALLS.

WALL A ELVATION
LOOKING AT FRONT FACE OF WALL

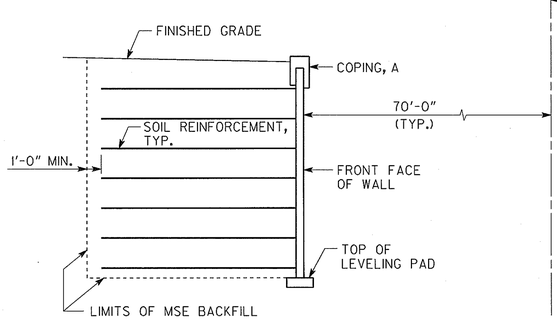

SECTION A-A

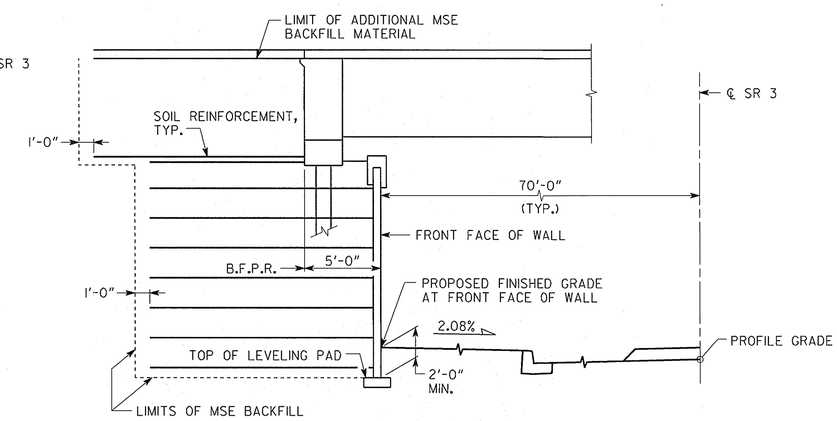

SECTION B-B

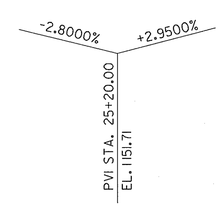

530.00 FT. V.C.

SR 3 (US 41) GRADE DATA

WALL A

ARCADIS
2849 PACES FERRY ROAD, SUITE 400
ATLANTA, GEORGIA 30339
TEL: 770/431-8666 FAX: 770/435-2666

GEORGIA
DEPARTMENT OF TRANSPORTATION
PRECONSTRUCTION DIVISION-OFFICE OF BRIDGE DESIGN

WALL A
STA. 24+00.00 TO 29+25.00 LT. SR3

COBB COUNTY — BRMLB-9004-00(008)

SCALE: NO SCALE — JULY 2010

DRAWING NO.	REVISIONS	BY	DATE
31-02			
BRIDGE SHEET 2 OF 5			

DESIGNED	MDM	CHECKED	JPT	REVIEWED	WEI/WMD
DRAWN	MLF	DESIGN GROUP	RAG	APPROVED	PVL

Filename: G:\TRA\6257I-62\bridge\Walls\Final\wall-A.dgn
Date: 2/9/2011 Time: 7:37:26 AM
User Name: kbaker