STATE	PROJECT NUMBER	SHEET NO.	TOTAL SHEETS
GA.	BRMLB-9004-00(008)	472	701

VOID

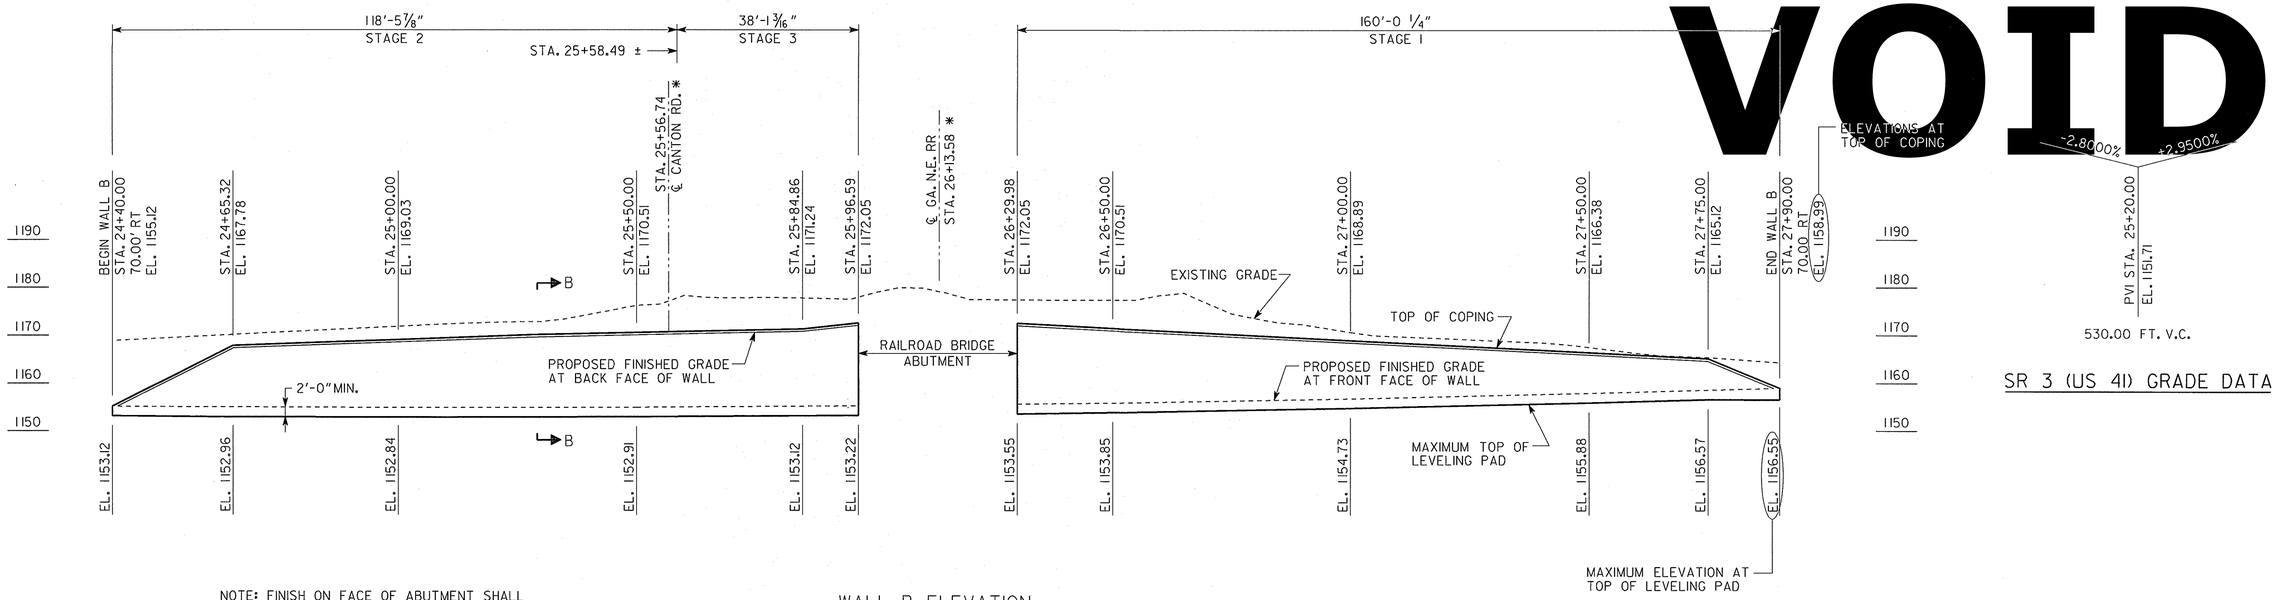

NOTE: FINISH ON FACE OF ABUTMENT SHALL MATCH RUSTICATION ON ADJOINING WALLS.

WALL B ELEVATION
LOOKING AT BACK FACE OF WALL

* SR3 STATION AT INTERSECTION OF ℄ BRIDGE AND FRONT FACE OF WALL.

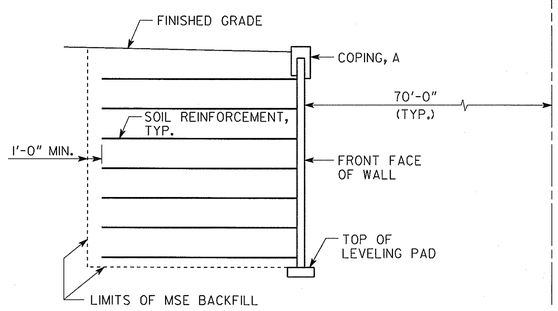

SECTION A-A

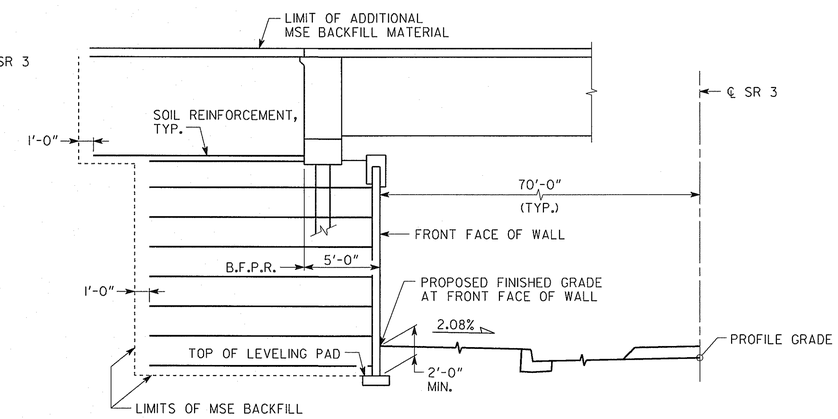

SECTION B-B

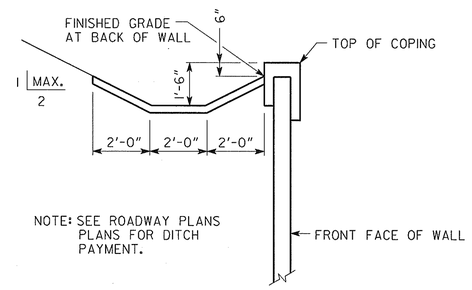

NOTE: SEE ROADWAY PLANS PLANS FOR DITCH PAYMENT.

TYPICAL SECTION

SUMMARY OF QUANTITIES			
PAY ITEM NUMBER	QUANTITY	UNIT	PAY ITEM
627-1000	343	SF	MSE WALL FACE, 0 - 10 FT HT, WALL NO - B
627-1010	4154	SF	MSE WALL FACE, 10 - 20 FT HT, WALL NO - B
627-1100	317	LF	COPING A, WALL NO - B
627-1180	276	CY	ADDITIONAL MSE BACKFILL

WALL B

ARCADIS
2849 PACES FERRY ROAD, SUITE 400
ATLANTA, GEORGIA 30339
TEL: 770/431-8666 FAX: 770/435-2666

GEORGIA
DEPARTMENT OF TRANSPORTATION
PRECONSTRUCTION DIVISION-OFFICE OF BRIDGE DESIGN

WALL B
STA. 24+40.00 TO 27+90.00 RT. SR3

COBB COUNTY — BRMLB-9004-00(008)

SCALE: NO SCALE — JULY 2010

DRAWING NO. 31-03
BRIDGE SHEET 3 OF 5

REVISIONS — DATE — BY

DESIGNED MDM — CHECKED JPT — REVIEWED WEI / WMD
DRAWN MLF — DESIGN GROUP RAG — APPROVED PVL

User Name: kbaker Date: 2/8/2011 Time: 5:33:04 PM Filename: g:\tra\6257I-62\bridge\walls\final\wall-b.dgn