STATE	PROJECT NUMBER	SHEET NO.	TOTAL SHEETS
GA.	BRMLB-9004-00(008)	477	701

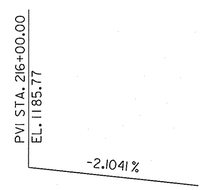

GA N.E. RR PROPOSED GRADE DATA
(TOP OF RAIL)

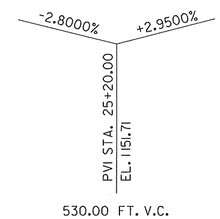

SR 3 (US 41) GRADE DATA

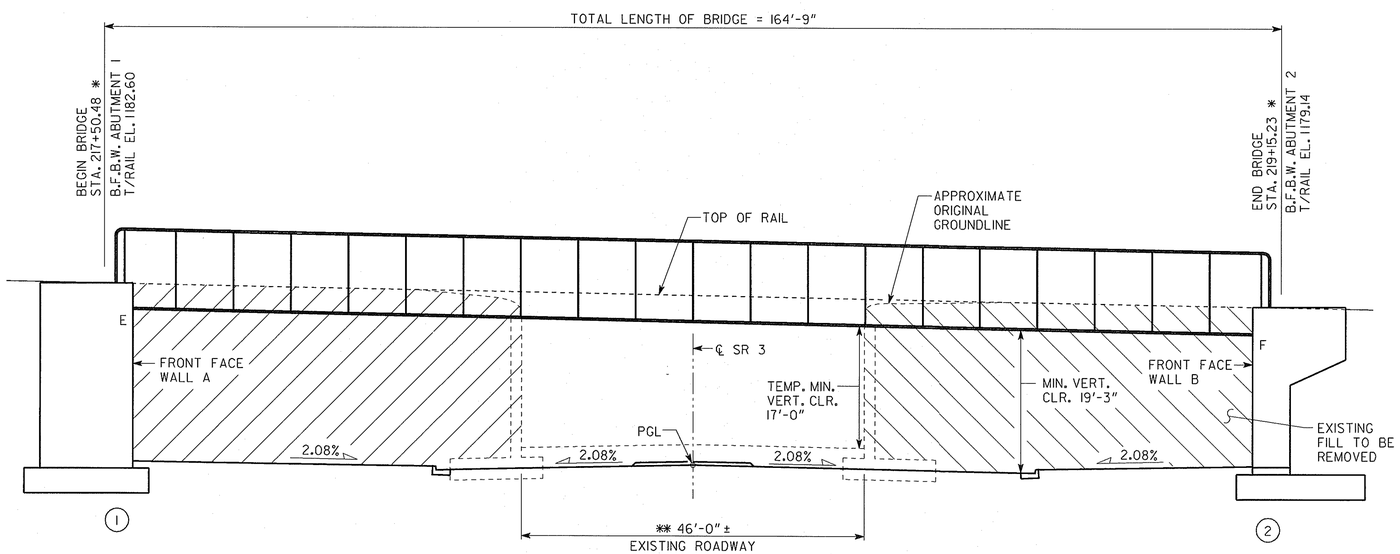

NOTE: END BENT PILES NOT SHOWN.

ELEVATION

* STATIONS ARE ALONG ℄ BRIDGE/RELOCATED TRACK. ELEVATIONS ARE TOP OF RAIL ELEVATIONS AT THE INTERSECTION OF ℄ BRIDGE AND B.F.B.W.

** MEASURED PERPENDICULAR TO ℄ SR 3.

BRIDGE NO. 1

ARCADIS
2849 PACES FERRY ROAD, SUITE 400
ATLANTA, GEORGIA 30339
TEL: 770/431-8666 FAX: 770/435-2666

GEORGIA
DEPARTMENT OF TRANSPORTATION
PRECONSTRUCTION DIVISION-OFFICE OF BRIDGE DESIGN

ELEVATION
GA. N.E. RAILROAD OVER SR 3

COBB COUNTY — BRMLB-9004-00(008)

SCALE: NO SCALE — JULY 2010

DESIGNED	MDM	CHECKED	JPT	REVIEWED	WEI/WMD
DRAWN	MLF	DESIGN GROUP	RAG	APPROVED	PVL

REVISIONS	BY	DATE

DRAWING NO. 35-02

BRIDGE SHEET 2 OF 19

User Name: kbaker Date: 2/8/2011 Time: 5:28:47 PM Filename: g:\tra\6257I-62\bridge\drawings\new railroad\railroad-el.dgn