VOID

9/9/2014 12:43:11 PM	Jversion	S:\752660\Design\dgn\068261CP02.dgn	STATE	PROJECT NUMBER	SHEET NO.	TOTAL SHEETS
USER:darobbins	gplotborder-V8I-PO.tbl		GA	STP00-2868-00(001)	22	258

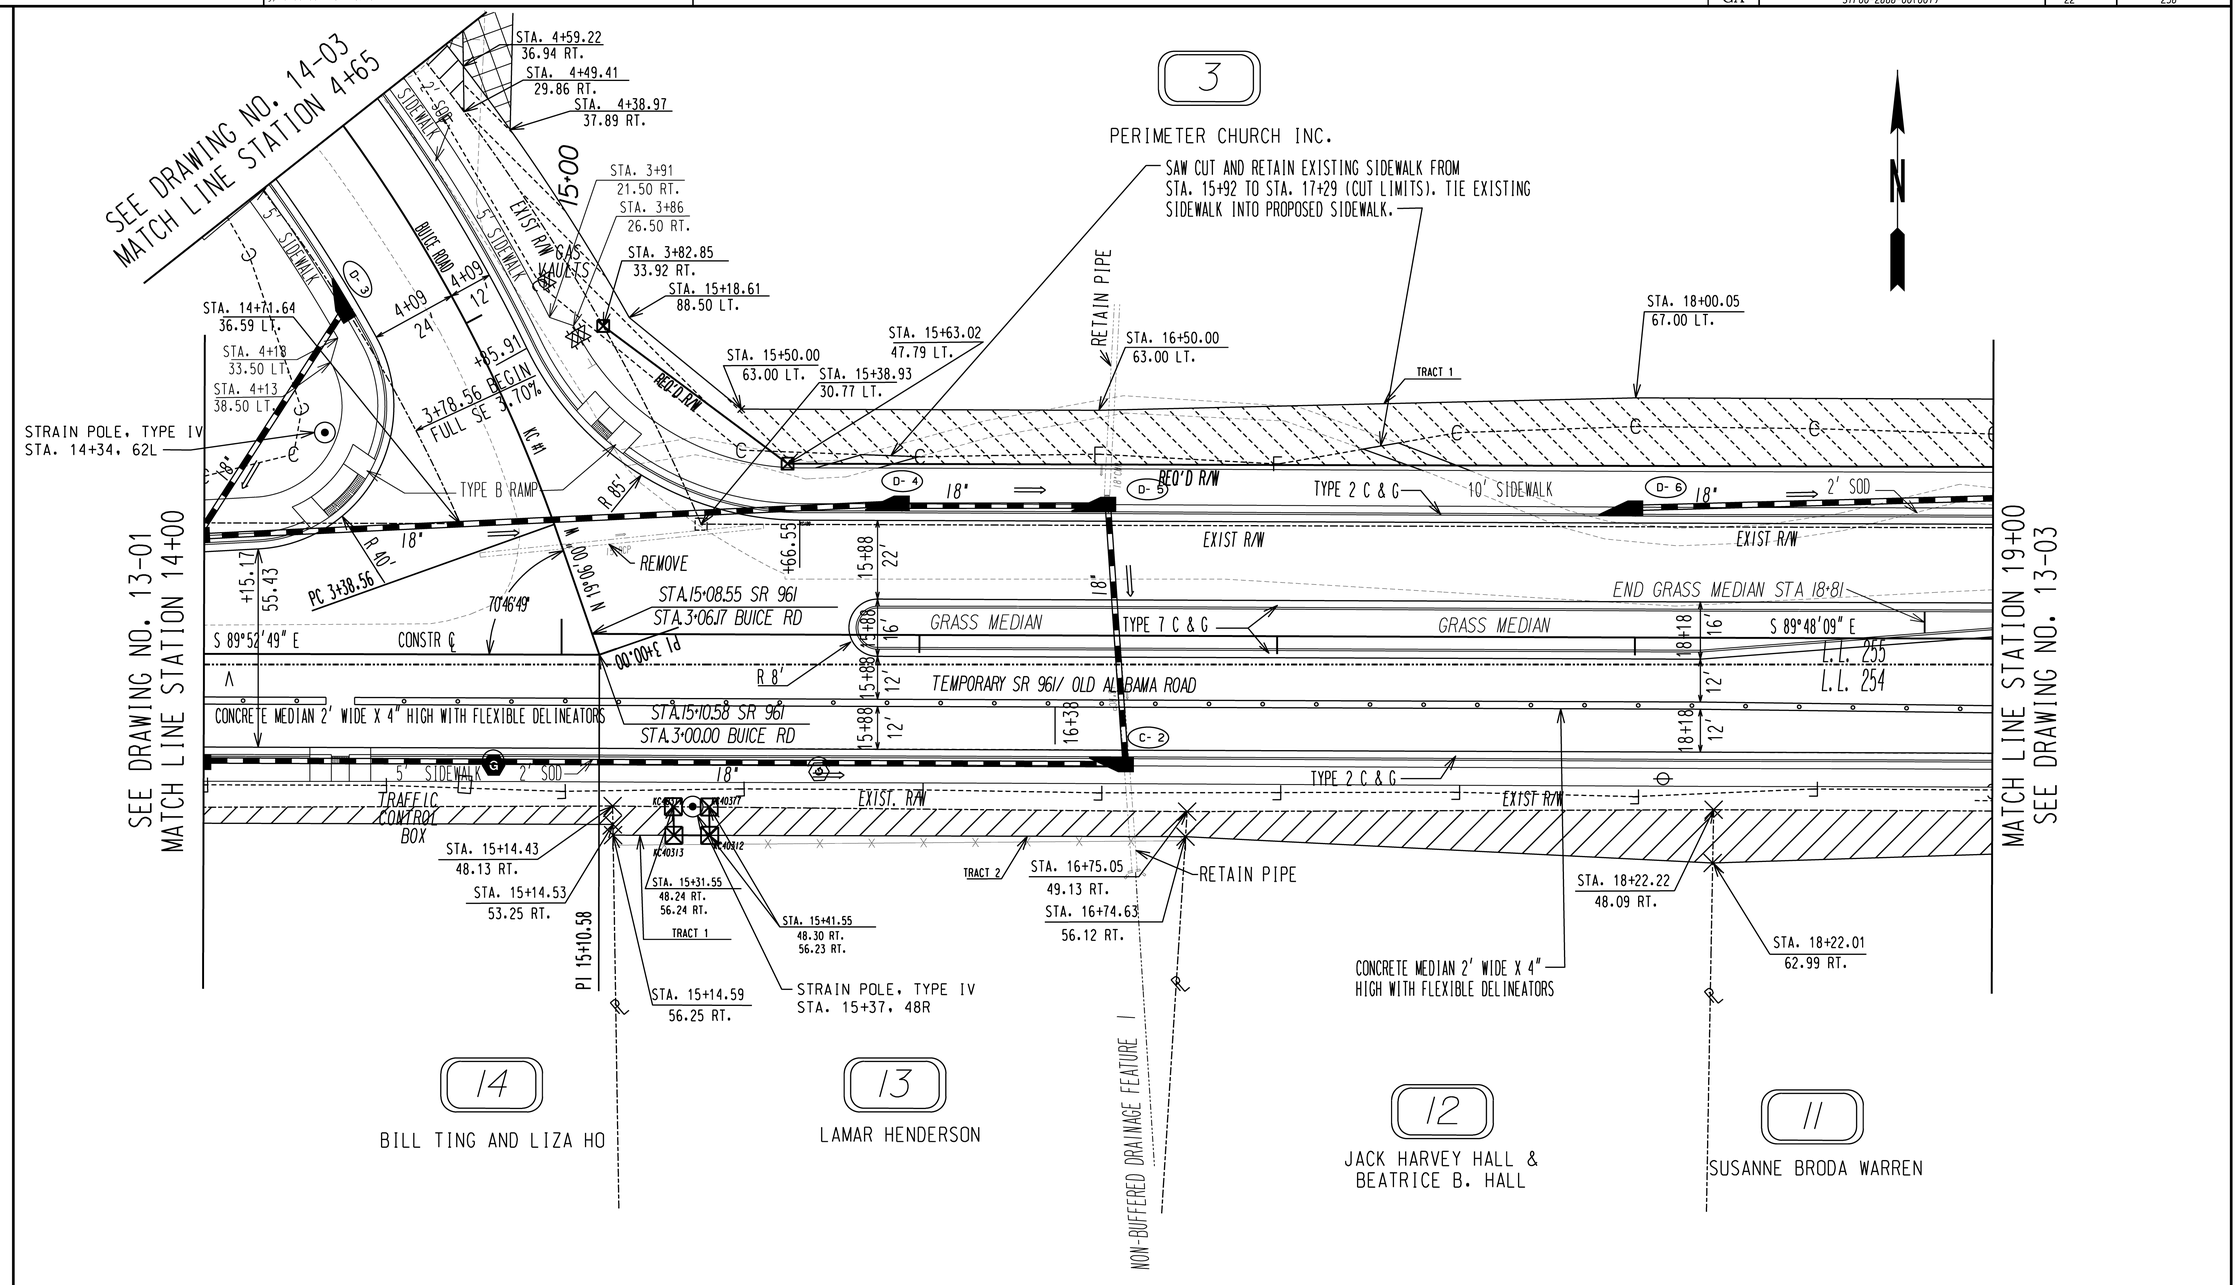

PROPERTY AND EXISTING R/W LINE	
REQUIRED R/W LINE	
CONSTRUCTION LIMITS	F C
EASEMENT FOR CONSTR. & MAINTENANCE OF SLOPES	
EASEMENT FOR CONSTR. OF DRIVES	

GEORGIA
DEPARTMENT OF TRANSPORTATION

SCALE IN FEET
0 20 40 80

REVISION DATES

STATE OF GEORGIA
DEPARTMENT OF TRANSPORTATION
OFFICE: DISTRICT 7 PRECONSTRUCTION

MAINLINE PLAN

OLD ALABAMA RD @
SR 141/MEDLOCK BRIDGE RD

DRAWING No.
13-02

GPLN