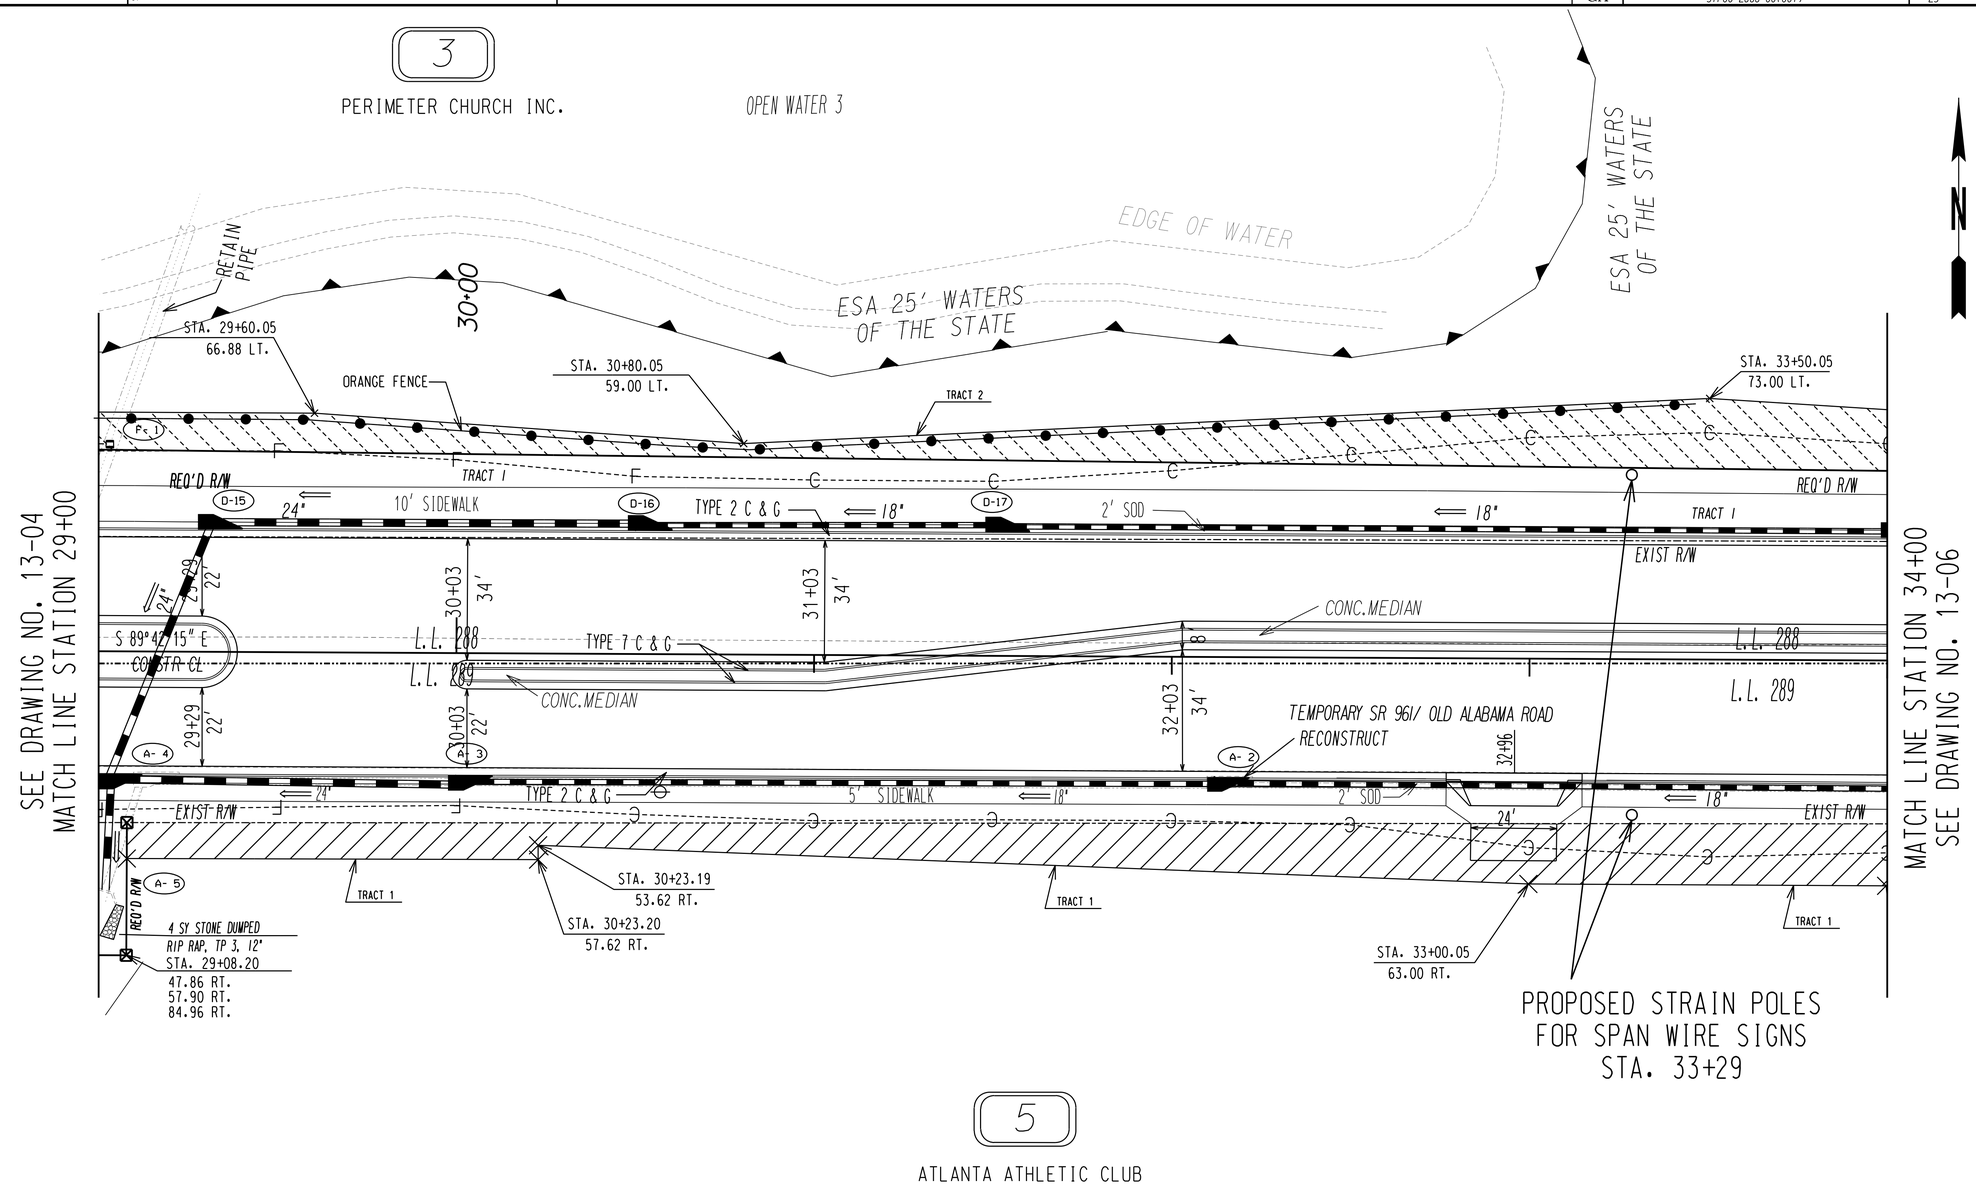

PROPERTY AND EXISTING R/W LINE	----------PL----------
REQUIRED R/W LINE	————————
CONSTRUCTION LIMITS	-------F------C-----
EASEMENT FOR CONSTR. & MAINTENANCE OF SLOPES	
EASEMENT FOR CONSTR. OF DRIVES	

GEORGIA
DEPARTMENT OF TRANSPORTATION

SCALE IN FEET
0 20 40 80

REVISION DATES

STATE OF GEORGIA
DEPARTMENT OF TRANSPORTATION
OFFICE: DISTRICT 7 PRECONSTRUCTION

MAINLINE PLAN

OLD ALABAMA RD @
SR 141/MEDLOCK BRIDGE RD

DRAWING No.
13-05

GPLN