VOID

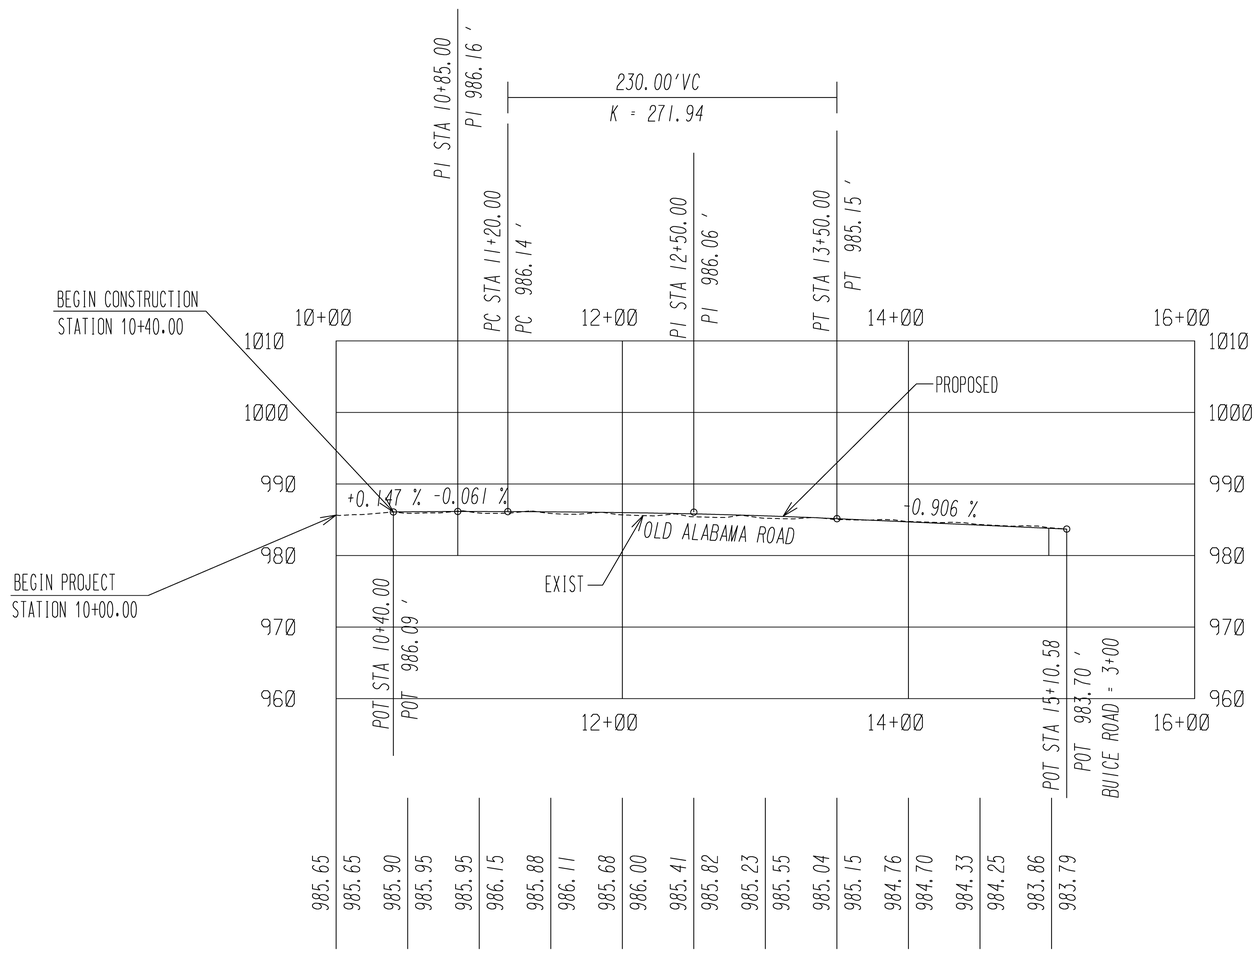

		GEORGIA DEPARTMENT OF TRANSPORTATION	SCALE: 1" = 50' HORIZONTAL 1" = 10' VERTICAL	REVISION DATES	STATE OF GEORGIA DEPARTMENT OF TRANSPORTATION OFFICE: DISTRICT 7 PRECONSTRUCTION **MAINLINE PROFILE** OLD ALABAMA PROFILE DRAWING No. 15-01

GPLN