VOID

9/9/2014 12:50:11 PM	Jversion	S:\752660\Design\dgn\068261PR02.dgn	STATE	PROJECT NUMBER	SHEET NO.	TOTAL SHEETS
USER:darobbins	gplotborder-V8I-PO.tbl		GA	STP00-2868-00(001)	31	258

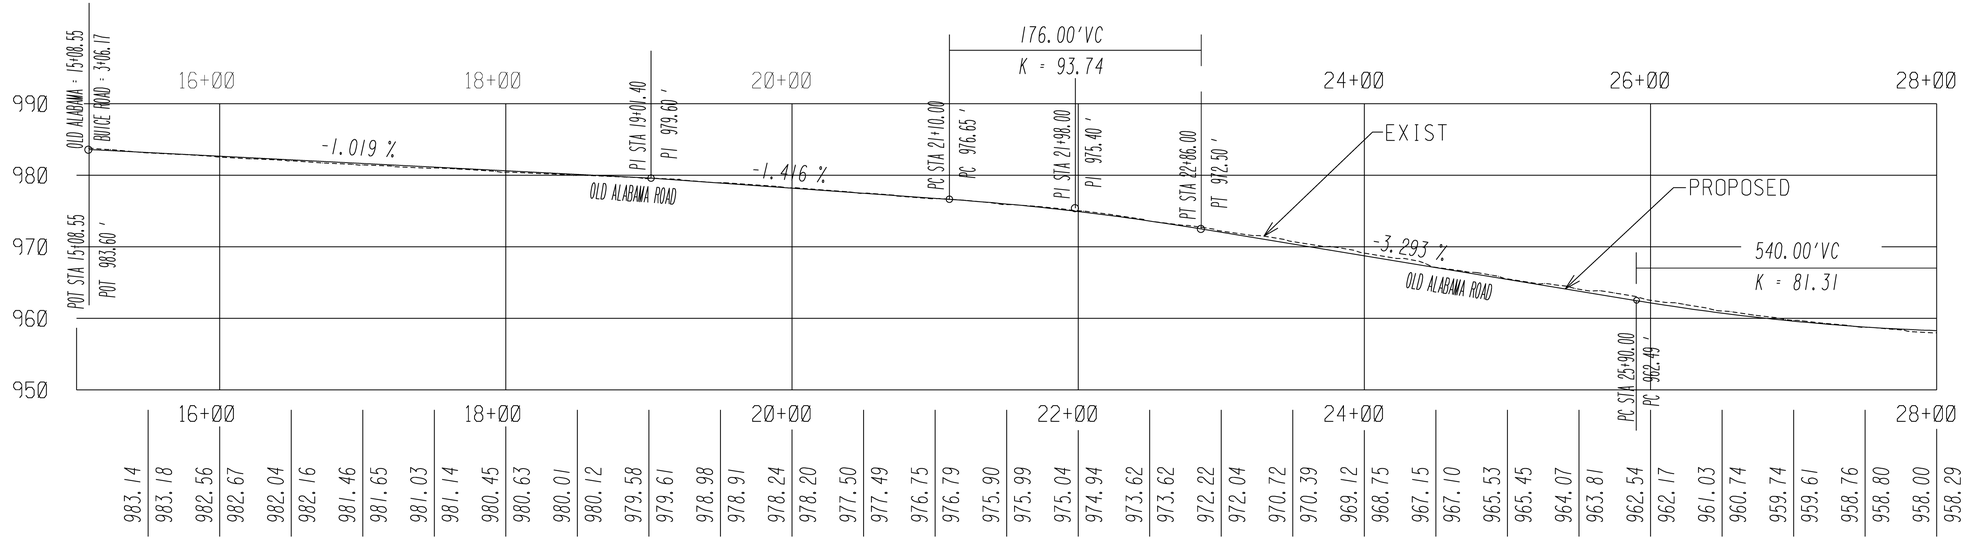

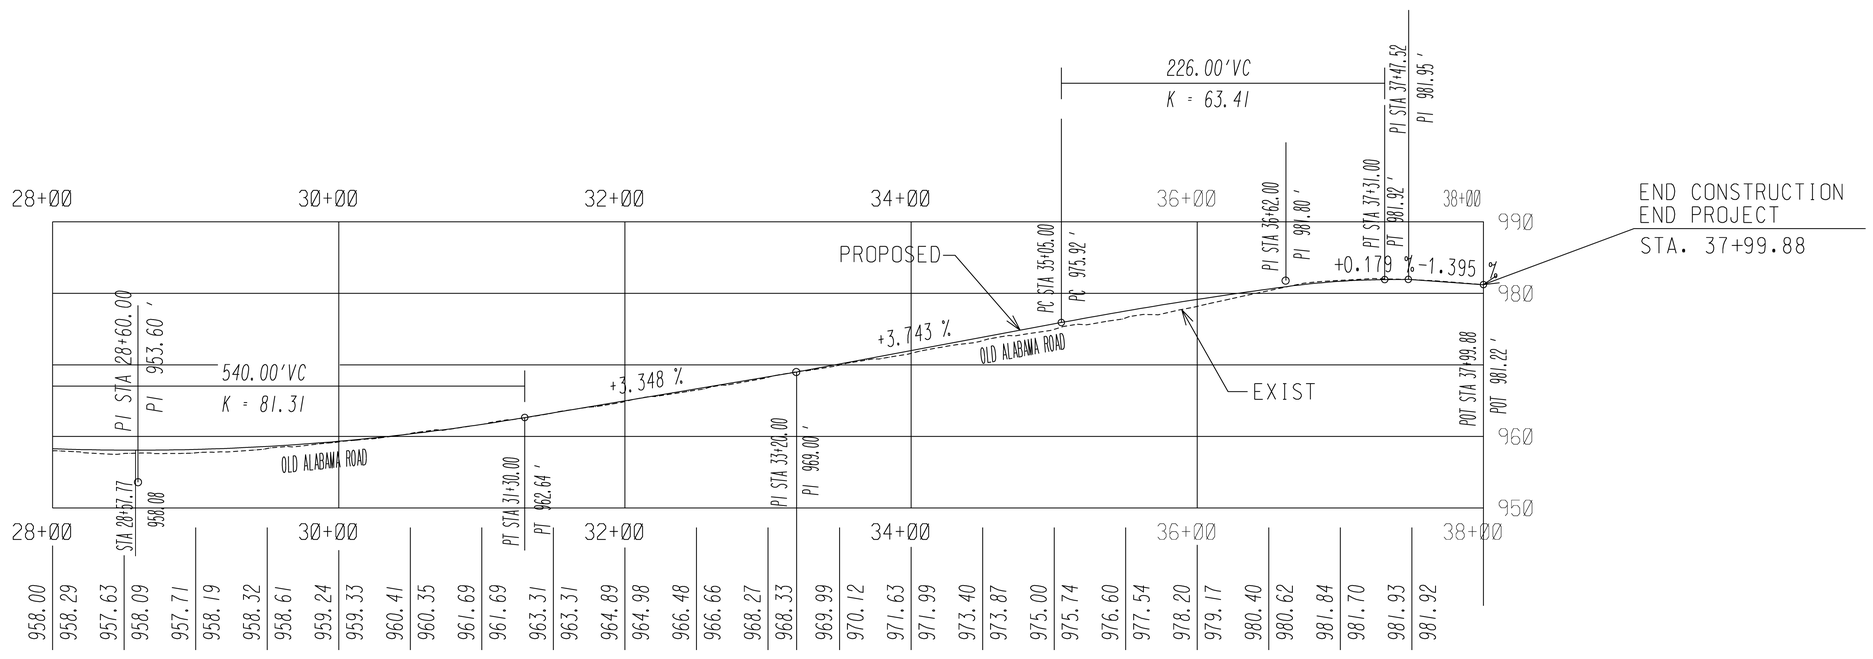

GEORGIA DEPARTMENT OF TRANSPORTATION

SCALE: 1" = 50' HORIZONTAL
1" = 10' VERTICAL

REVISION DATES

STATE OF GEORGIA
DEPARTMENT OF TRANSPORTATION

OFFICE: DISTRICT 7 PRECONSTRUCTION

MAINLINE PROFILE

OLD ALABAMA PROFILE

DRAWING No. 15-02

GPLN