VOID

9/9/2014 12:51:47 PM	Jversion	S:\752660\Design\dgn\068261XP02.dgn	STATE	PROJECT NUMBER	SHEET NO.	TOTAL SHEETS
USER:darobbins	gplotborder-V8I-PO.tbl		GA	STP00-2868-00(001)	33	258

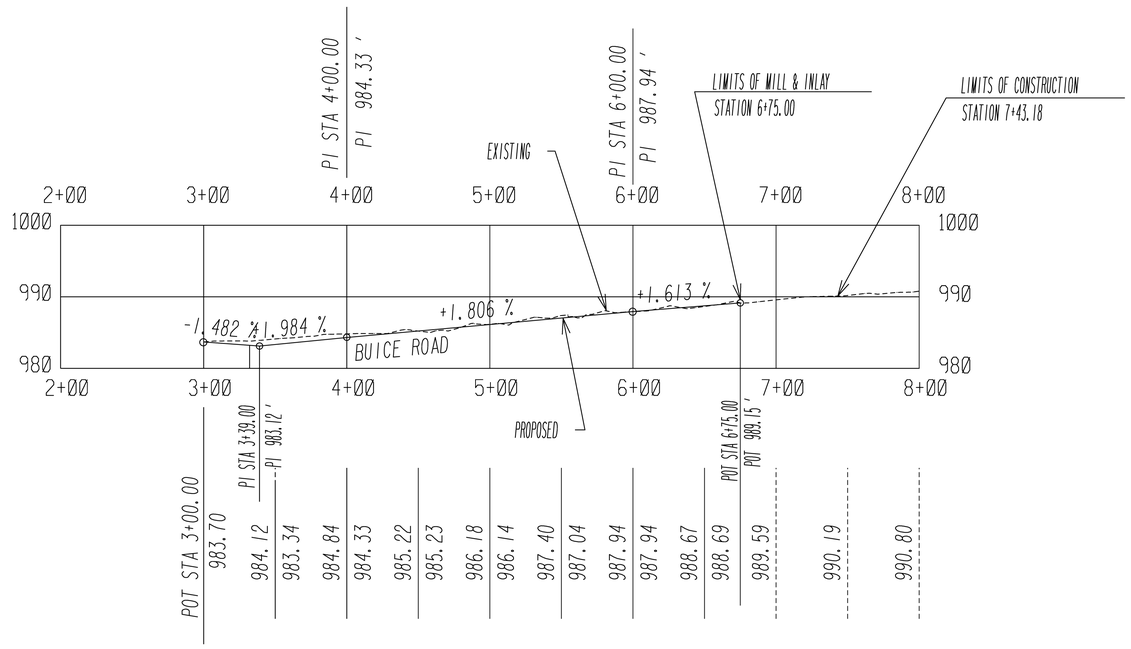

GEORGIA
DEPARTMENT OF TRANSPORTATION

SCALE: 1" = 50' HORIZONTAL
1" = 10' VERTICAL

REVISION DATES

STATE OF GEORGIA
DEPARTMENT OF TRANSPORTATION

OFFICE: DISTRICT 7 PRECONSTRUCTION

CROSSROAD PROFILE

BUICE ROAD

DRAWING No. 16-02

GPLN