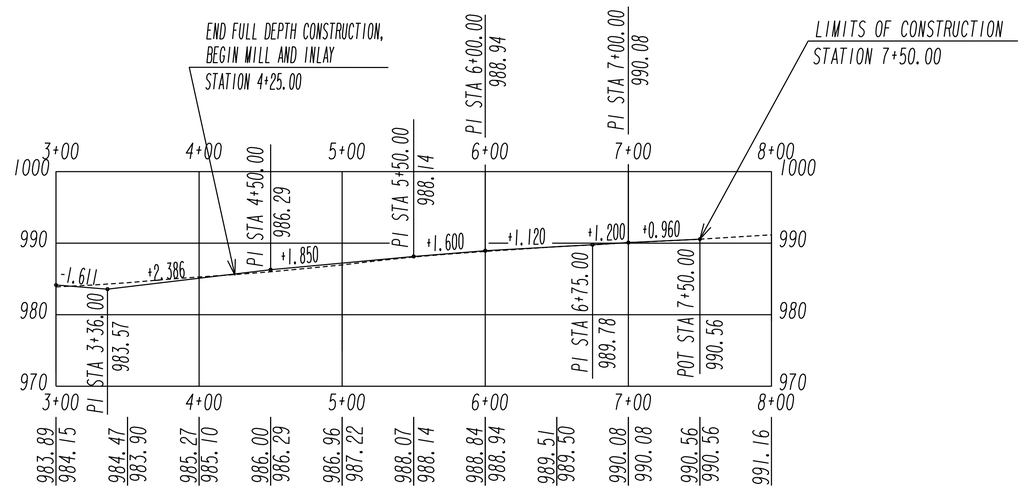

USE ON CONSTRUCTION

GEORGIA
DEPARTMENT OF TRANSPORTATION

SCALE: 1" = 50' HORIZONTAL
1" = 10' VERTICAL

REVISION DATES		
6/23/2015		

STATE OF GEORGIA
DEPARTMENT OF TRANSPORTATION
OFFICE: DISTRICT 7 PRECONSTRUCTION

CROSSROAD PROFILE

BUICE ROAD

DRAWING No. 16-02