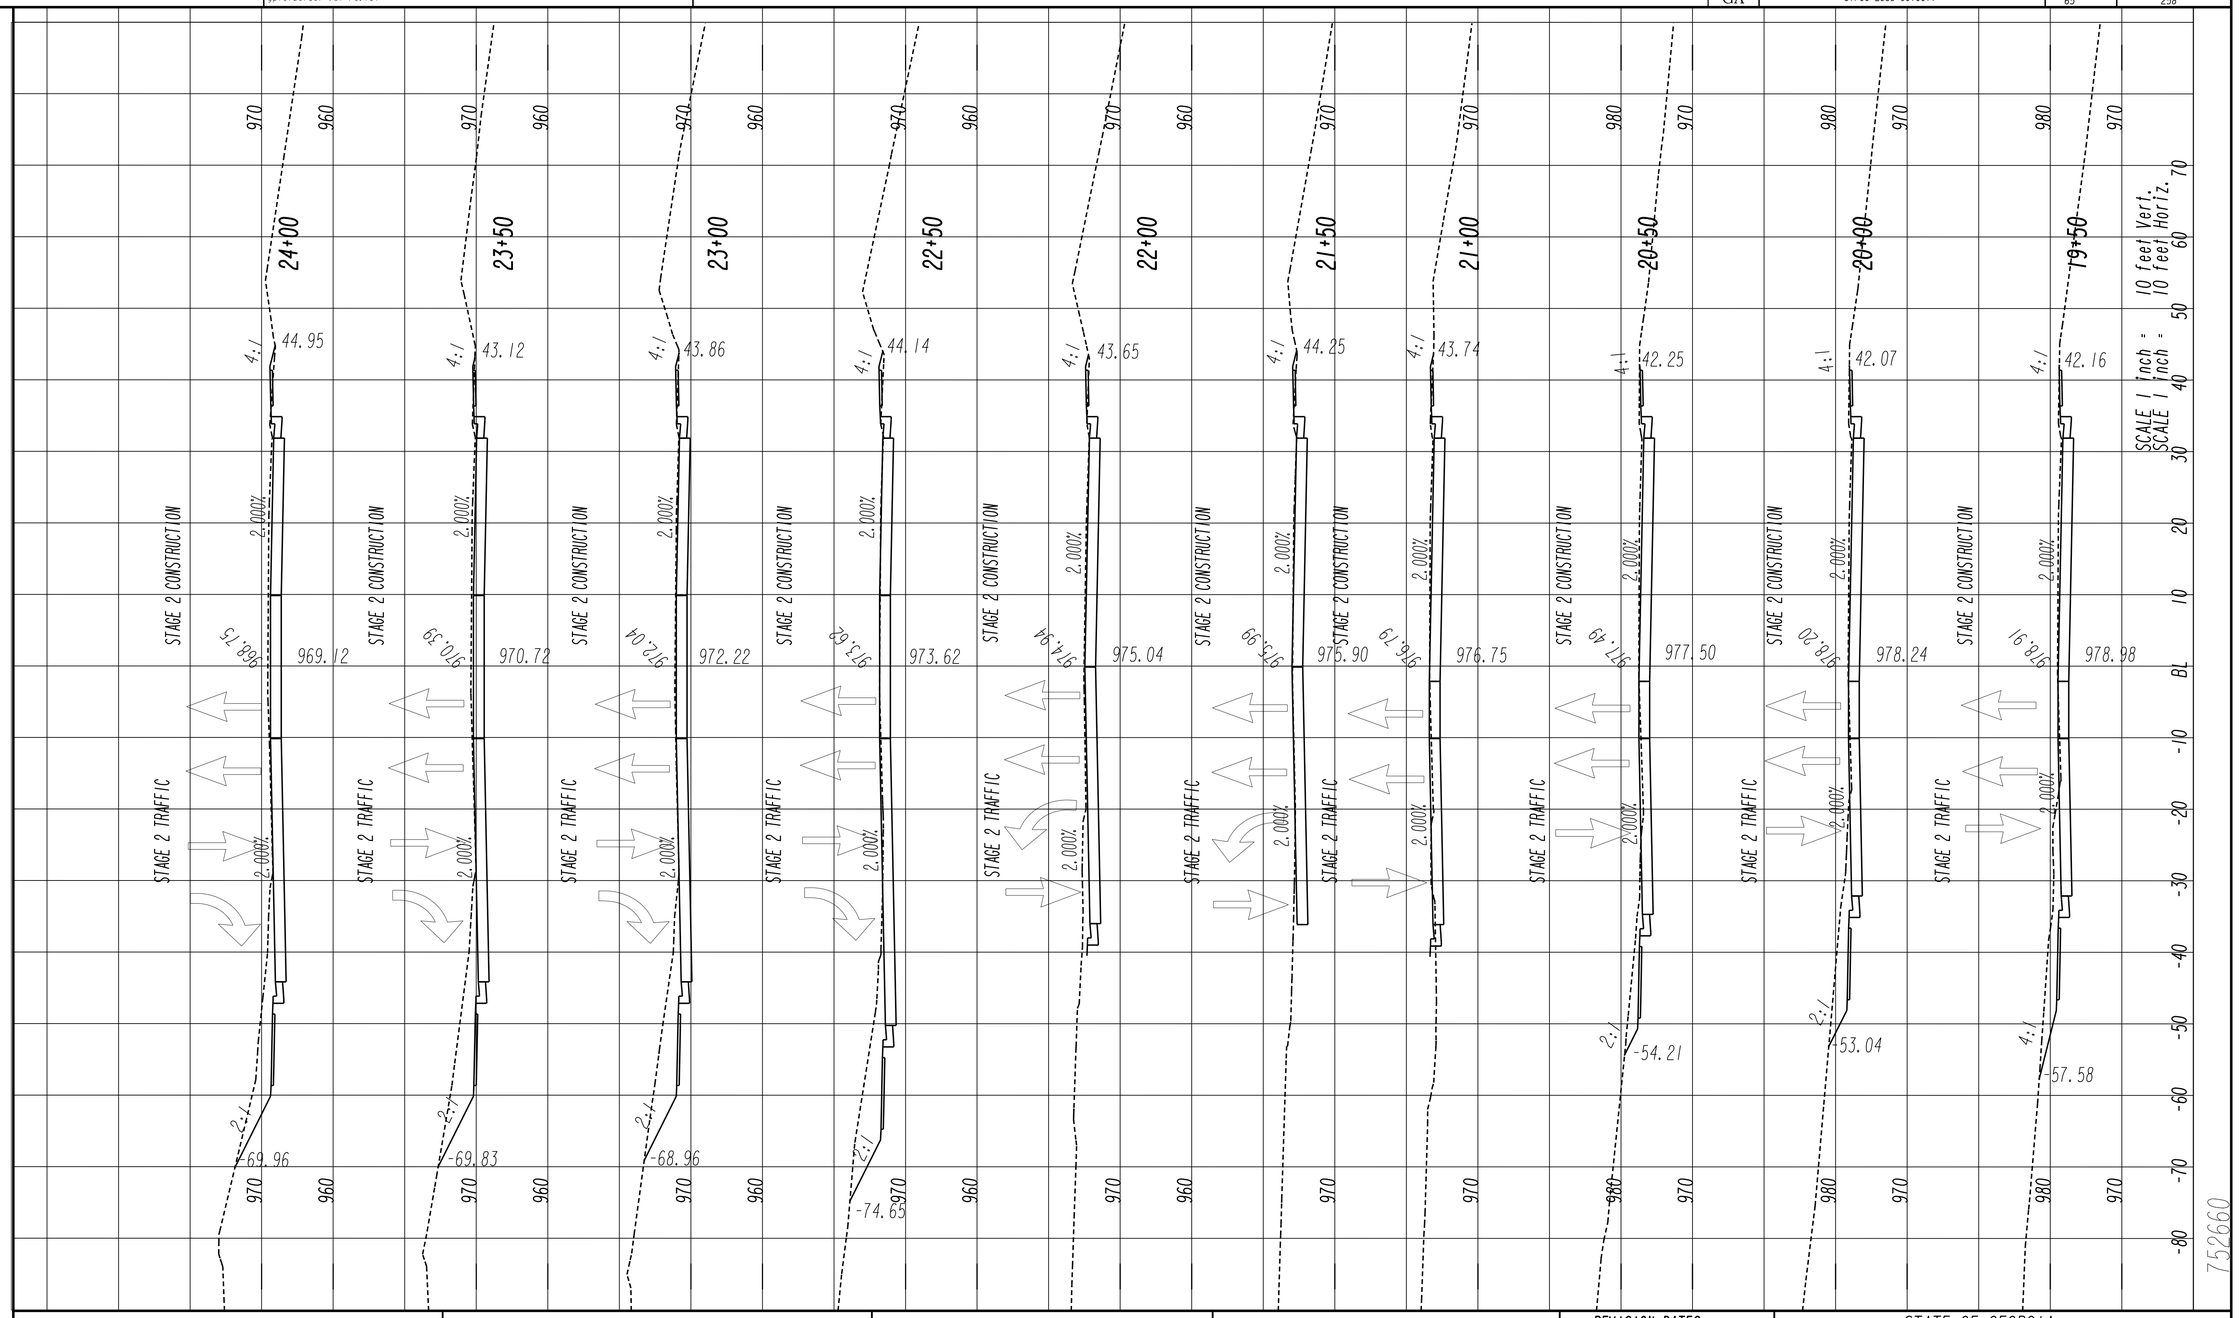

GEORGIA
DEPARTMENT
OF
TRANSPORTATION

SCALE IN FEET
0 10 20 40

REVISION DATES		

STATE OF GEORGIA
DEPARTMENT OF TRANSPORTATION
OFFICE: DISTRICT 7 PRECONSTRUCTION

CROSS SECTIONS
STAGE 2 CONSTRUCTION

OLD ALABAMA

DRAWING No. 19 -31

SUXEN