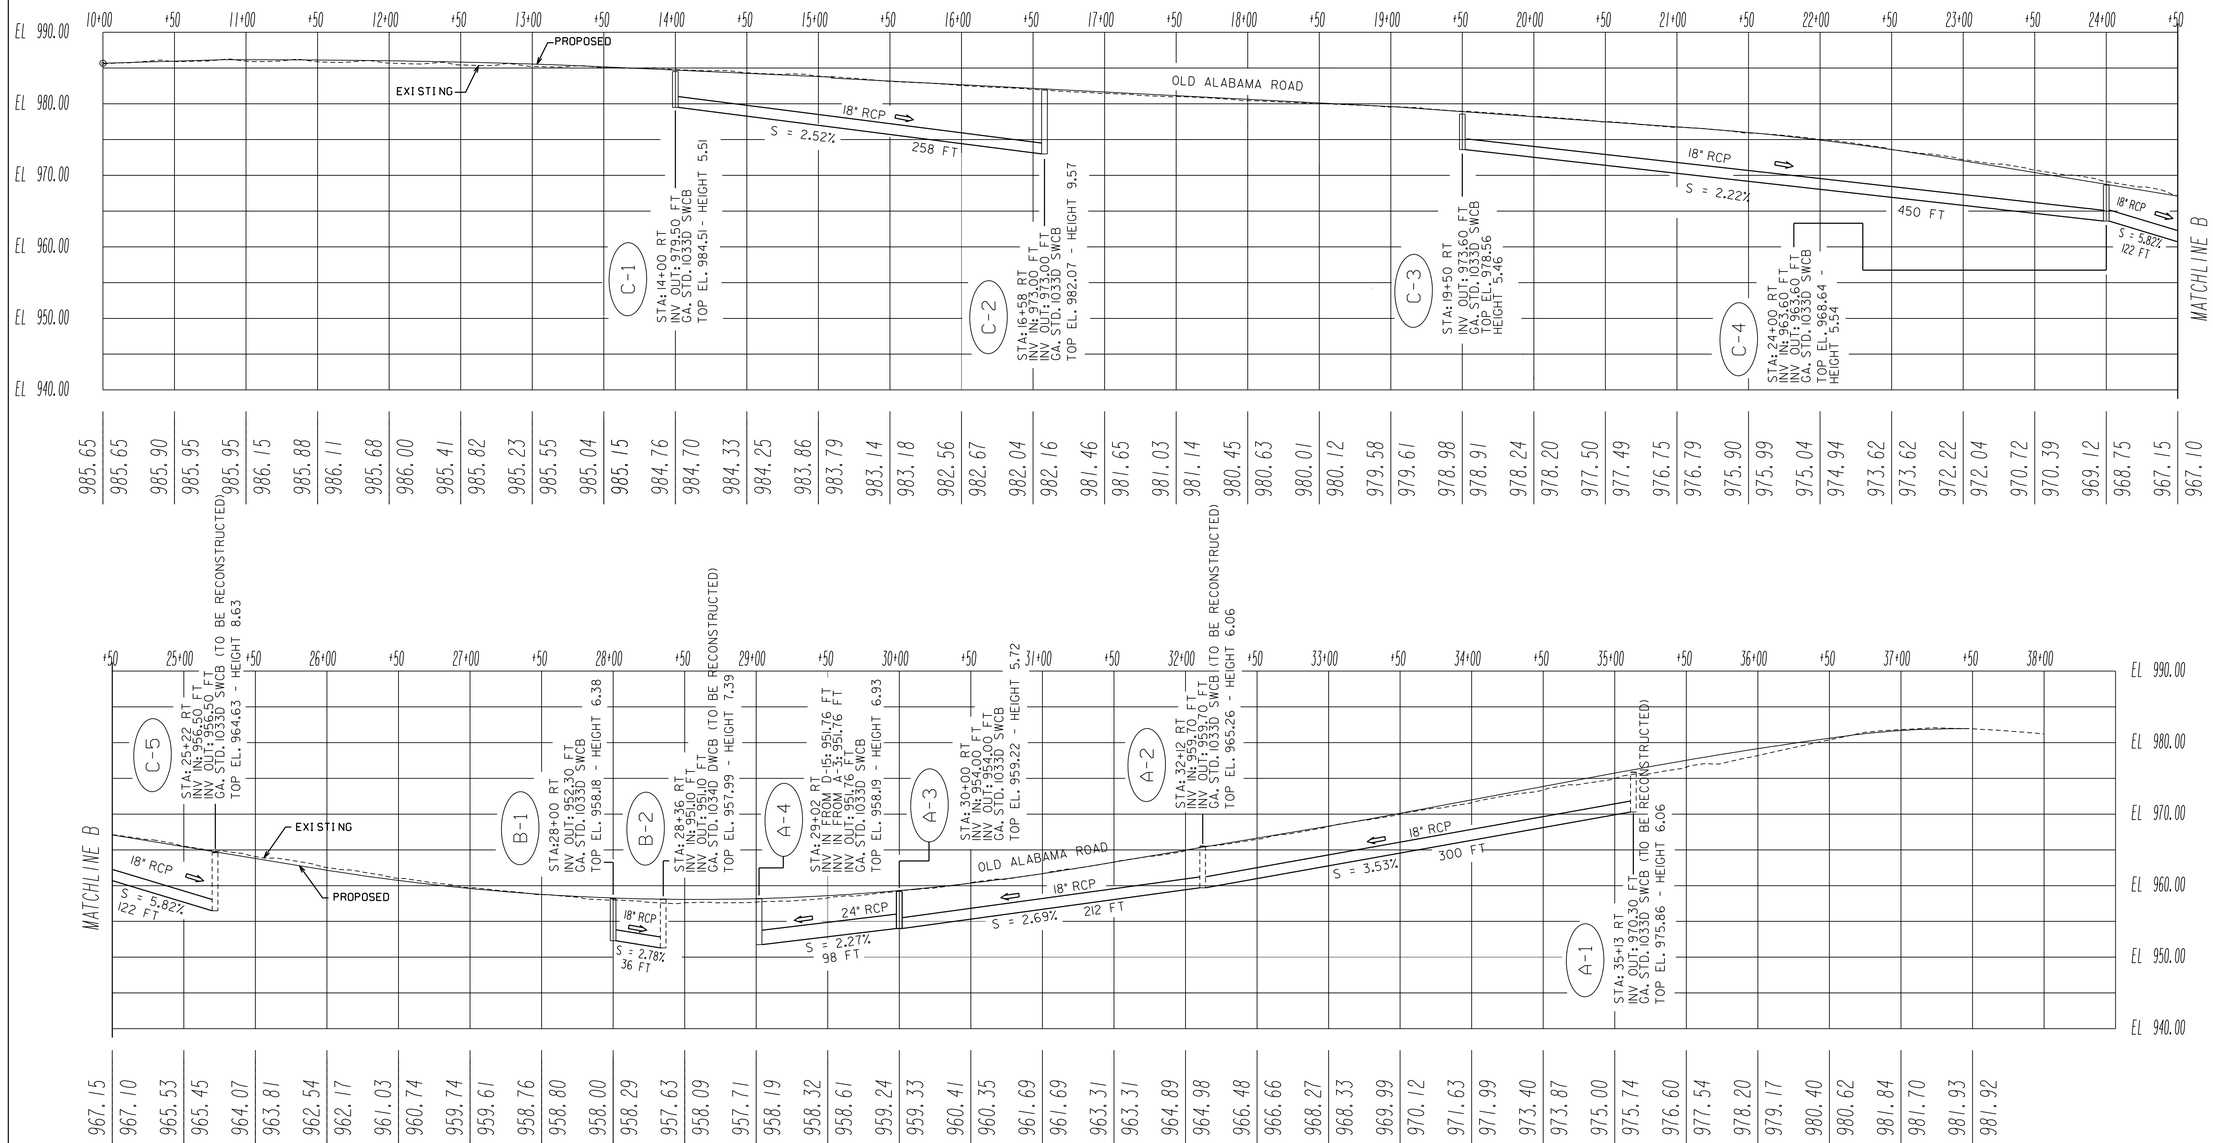

GEORGIA
DEPARTMENT OF TRANSPORTATION

SCALE 1" = 50' HORIZONTAL
1" = 10' VERTICAL

REVISION DATES

STATE OF GEORGIA
DEPARTMENT OF TRANSPORTATION
OFFICE: DISTRICT 7 PRECONSTRUCTION
DRAINAGE PROFILES
OLD ALABAMA RD

DRAWING No. 22-02

3/1/2007 GPLN