VOID

9/9/2014 1:36:16 PM	Jversion	S:\752660\Design\dgn\068261XS05.dgn	STATE	PROJECT NUMBER	SHEET NO.	TOTAL SHEETS
USER:darobbins	gplotborder-V8I-PO.tbl		GA	STP00-2868-00(001)	78	258

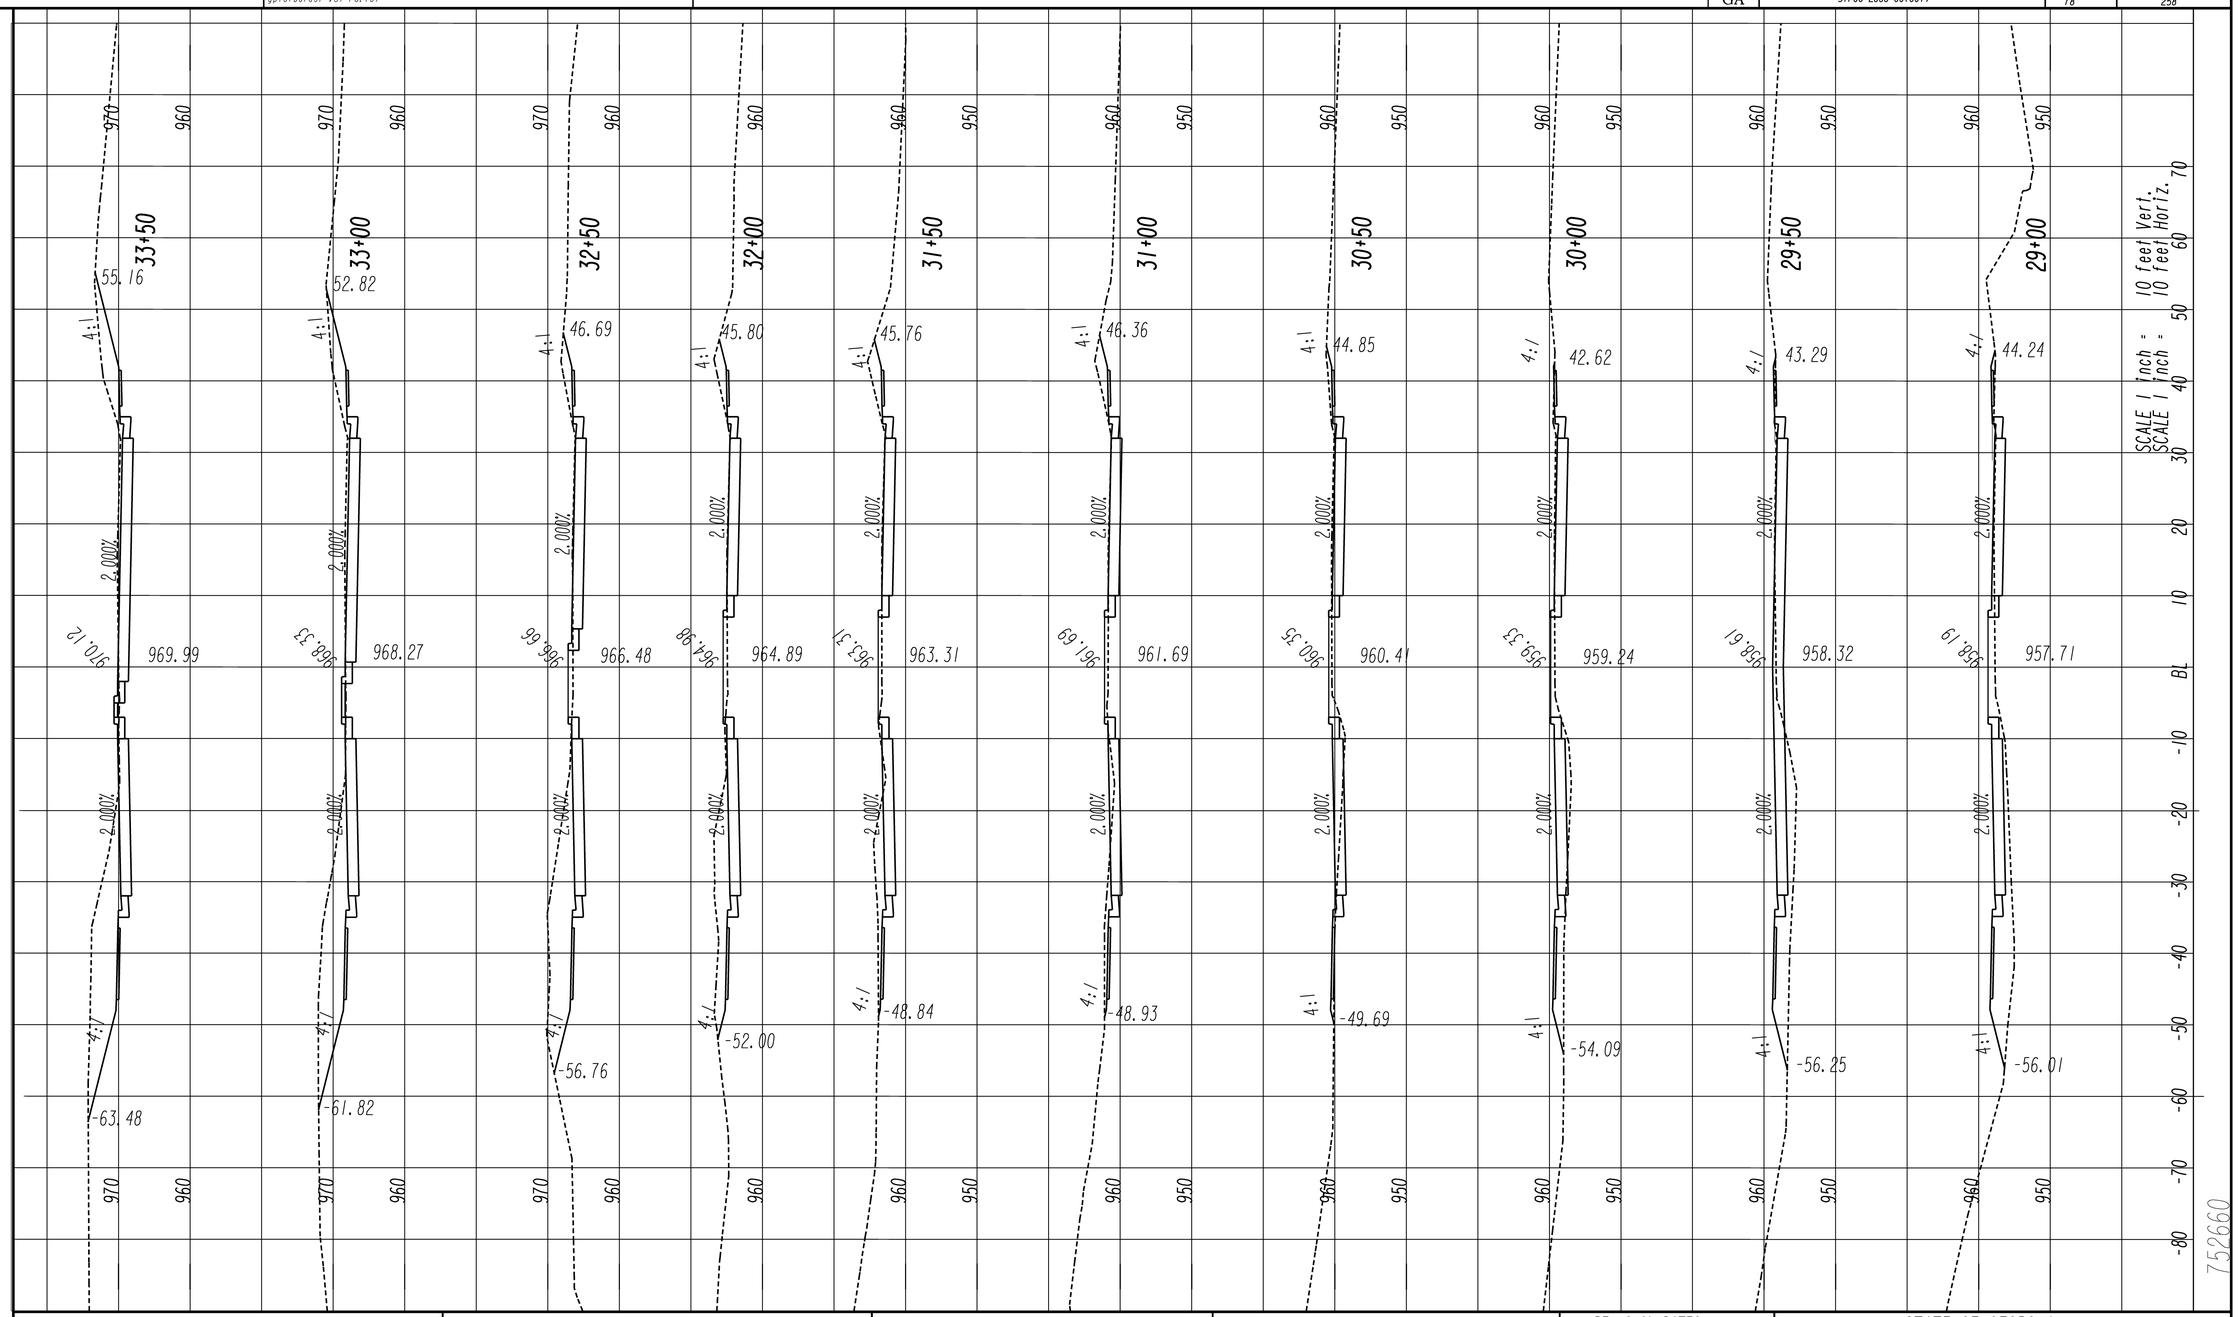

GEORGIA
DEPARTMENT OF TRANSPORTATION

SCALE IN FEET
0 10 20 40

REVISION DATES

STATE OF GEORGIA
DEPARTMENT OF TRANSPORTATION
OFFICE: DISTRICT 7 PRECONSTRUCTION

EARTHWORK CROSS SECTIONS

OLD ALABAMA

DRAWING No.
23-05

SUXEN