DATETIME$$	TIME$$	PRF	DGN	STATE	PROJECT NUMBER	SHEET NO.	TOTAL SHEETS
$USER$		$$PENTABLE$$		GA	STP00-2868-00(001)	79	258

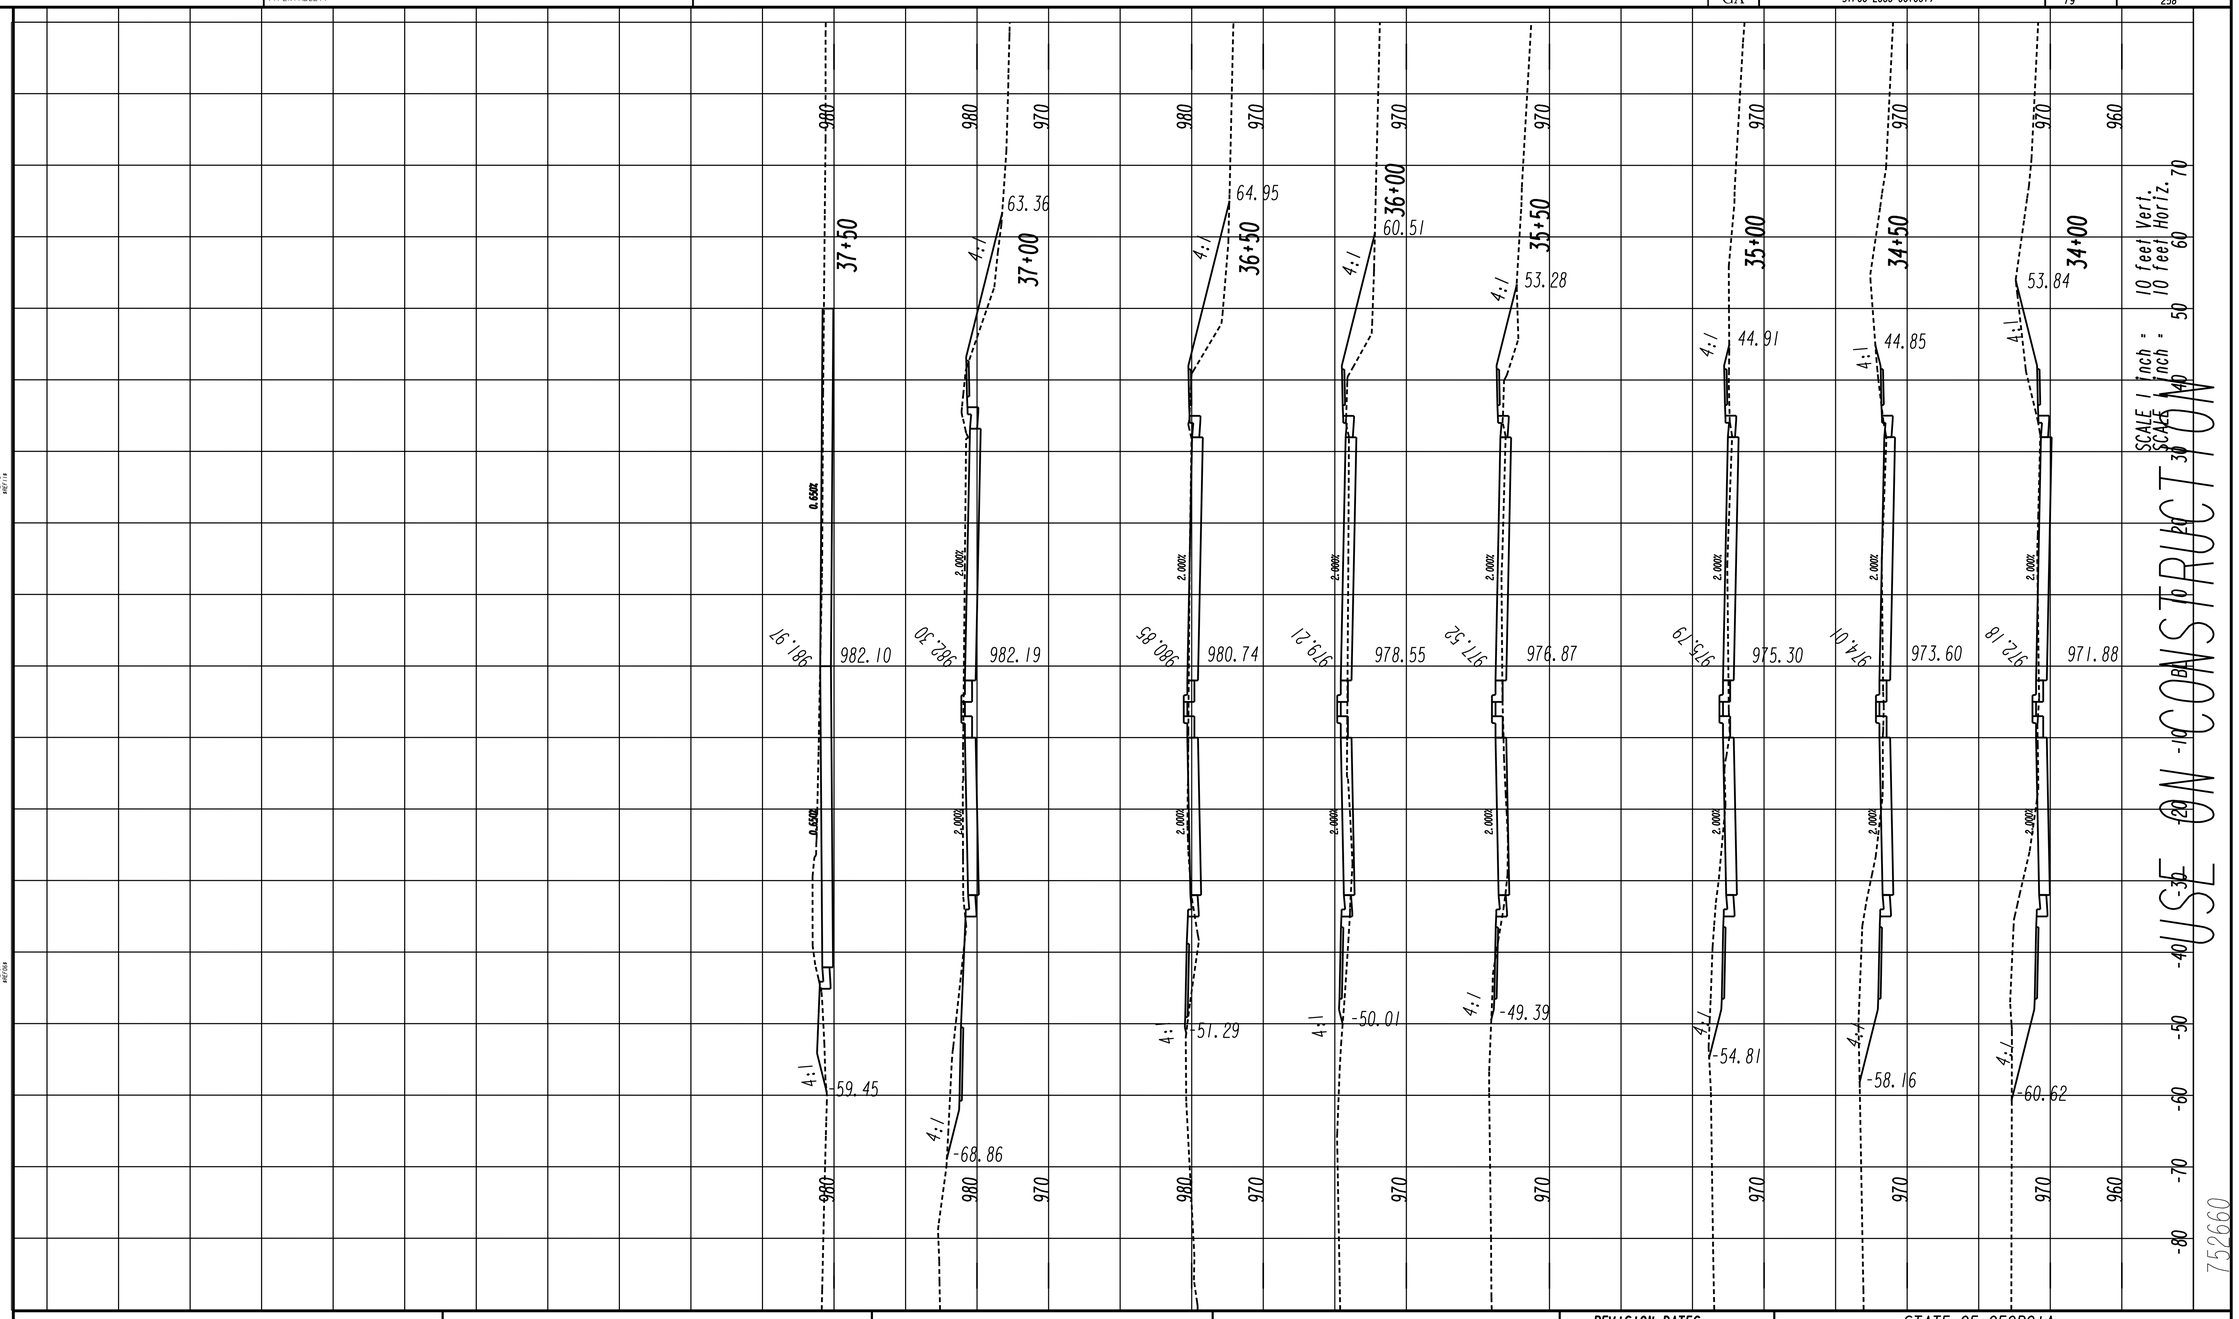

GEORGIA
DEPARTMENT
OF
TRANSPORTATION

SCALE IN FEET
0 10 20 40

REVISION DATES		
6/23/2015		

STATE OF GEORGIA
DEPARTMENT OF TRANSPORTATION
OFFICE: DISTRICT 7 PRECONSTRUCTION

EARTHWORK CROSS SECTIONS

OLD ALABAMA

DRAWING No.
23-06