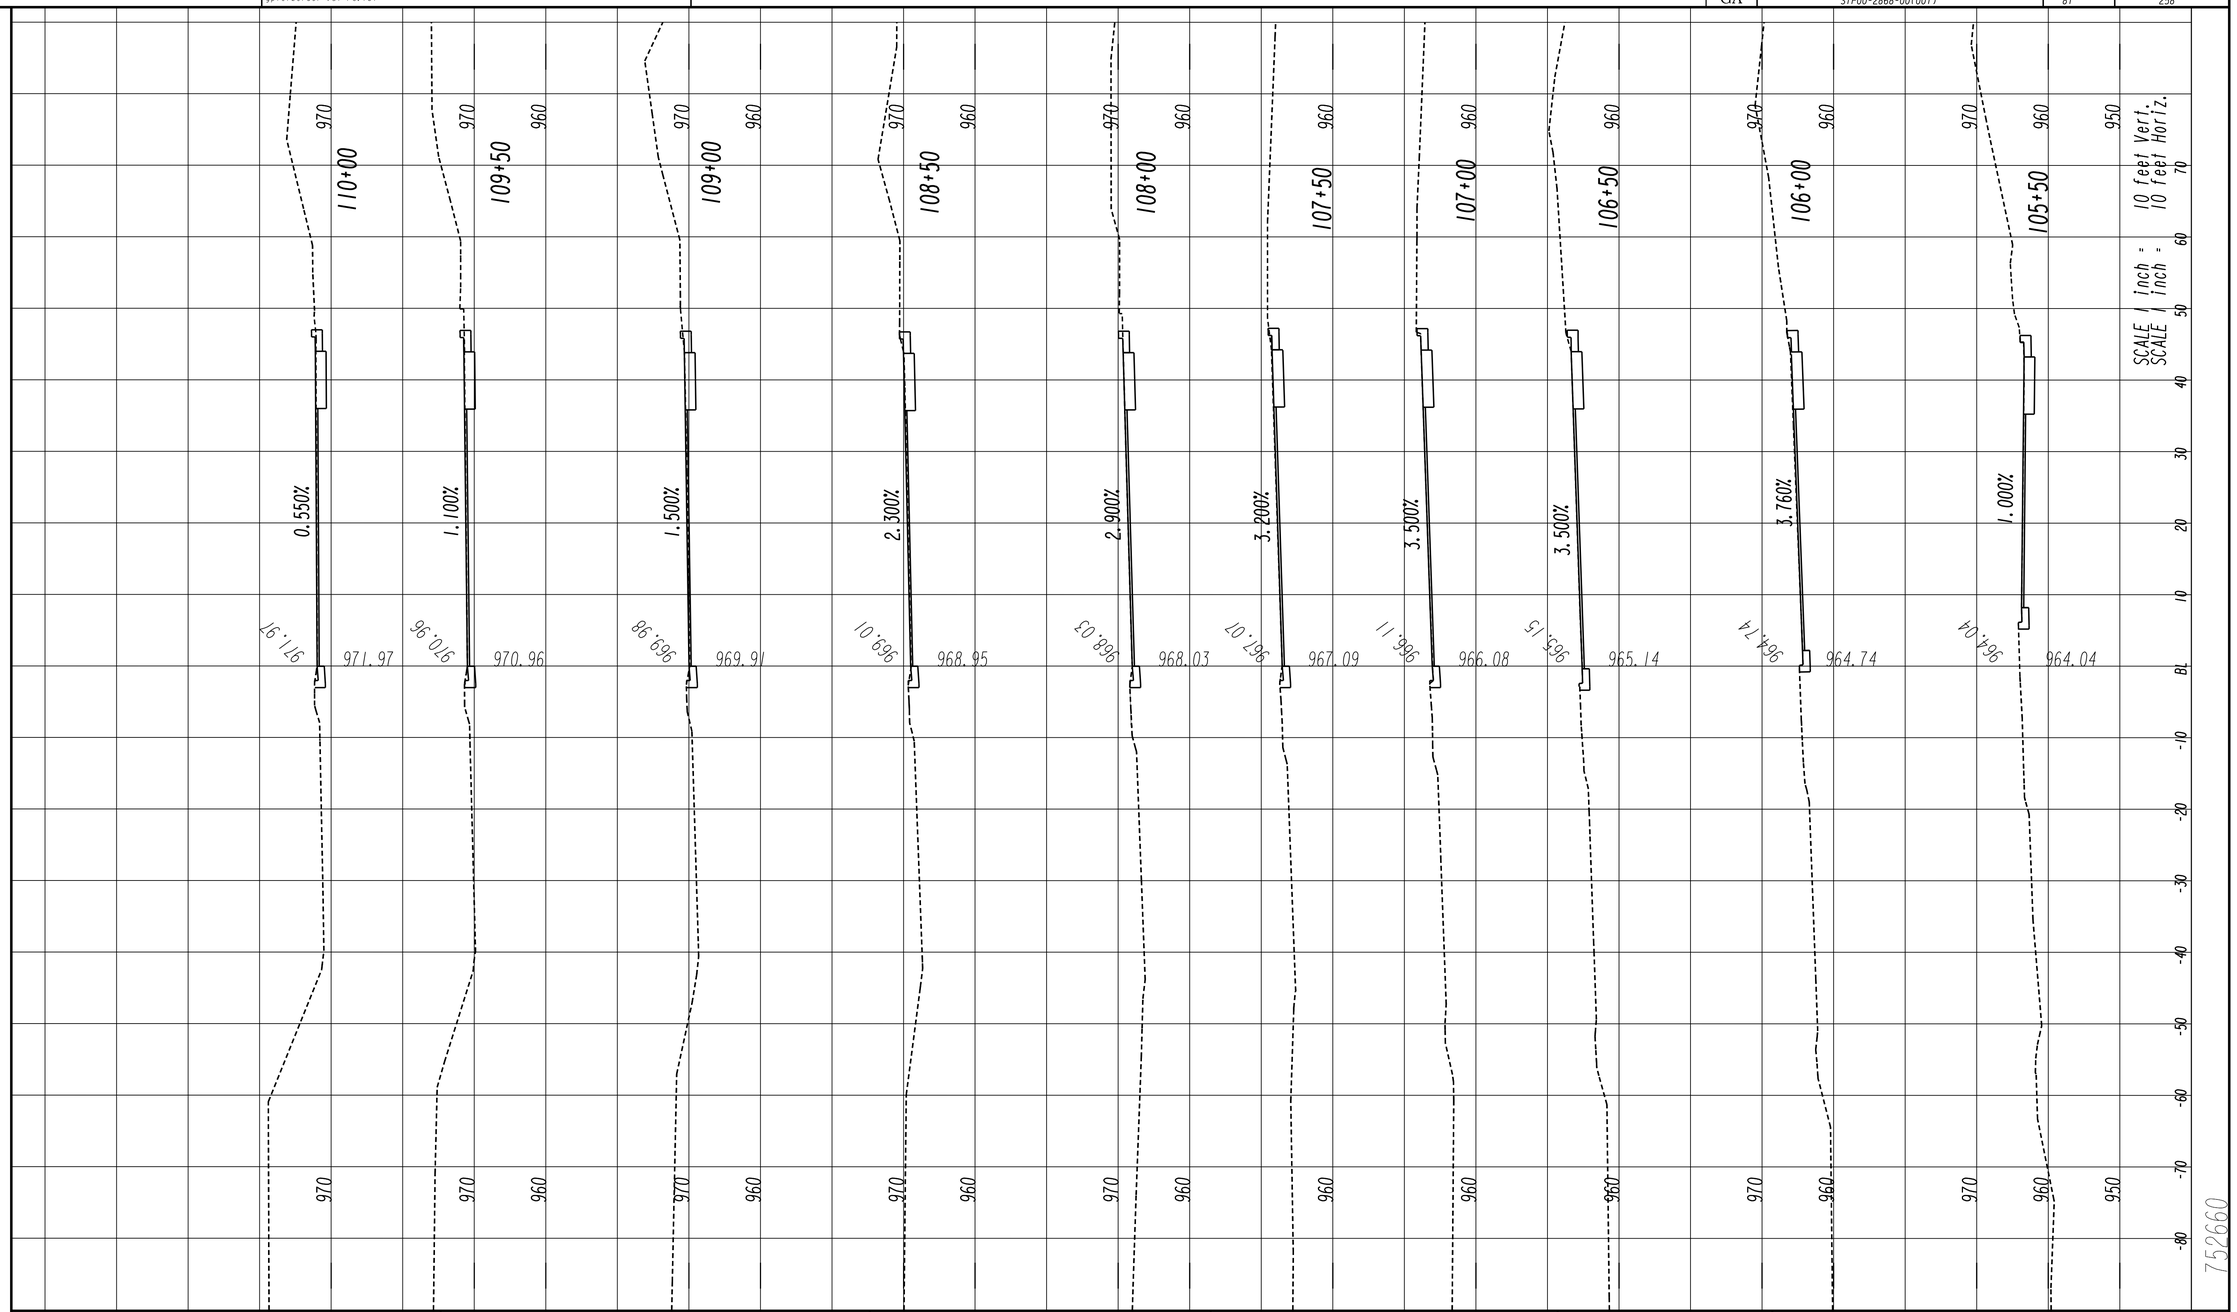

GEORGIA
DEPARTMENT OF TRANSPORTATION

SCALE IN FEET
0 10 20 40

REVISION DATES

STATE OF GEORGIA
DEPARTMENT OF TRANSPORTATION
OFFICE: DISTRICT 7 PREONSTRUCTION

EARTHWORK CROSS SECTIONS

SR 141 (SIDE ROAD)

DRAWING No.
23-08

SUXEN