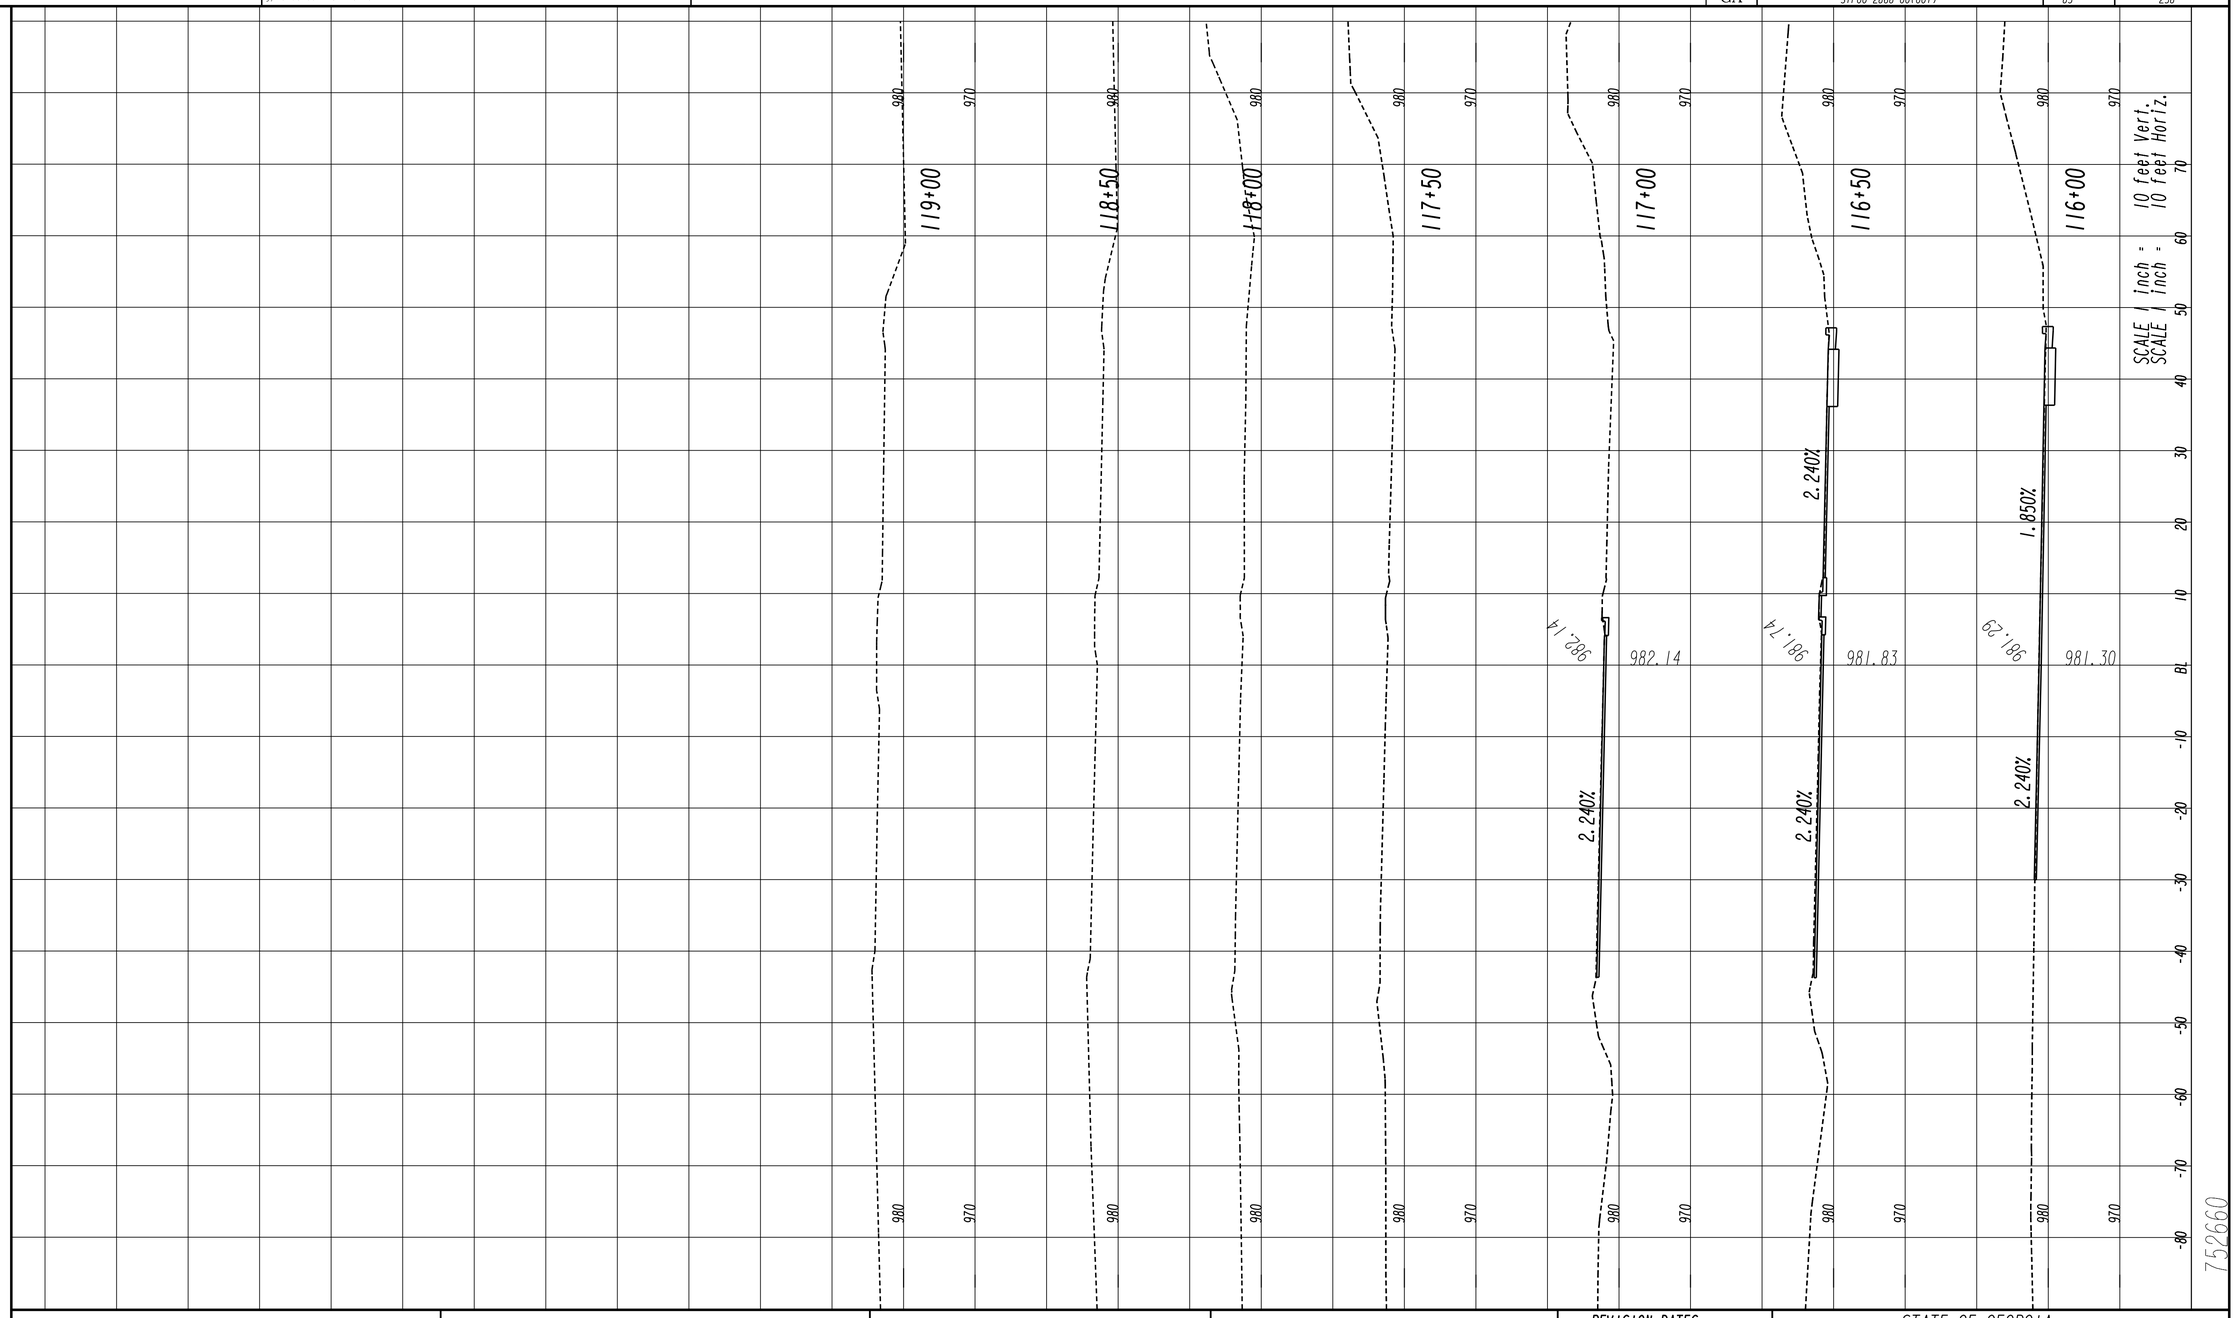

GEORGIA
DEPARTMENT OF TRANSPORTATION

SCALE IN FEET
0 10 20 40

REVISION DATES

STATE OF GEORGIA
DEPARTMENT OF TRANSPORTATION

OFFICE: DISTRICT 7 PRECONSTRUCTION

EARTHWORK CROSS SECTIONS

SR 141 (SIDE ROAD)

DRAWING No. 23-10

SUXEN