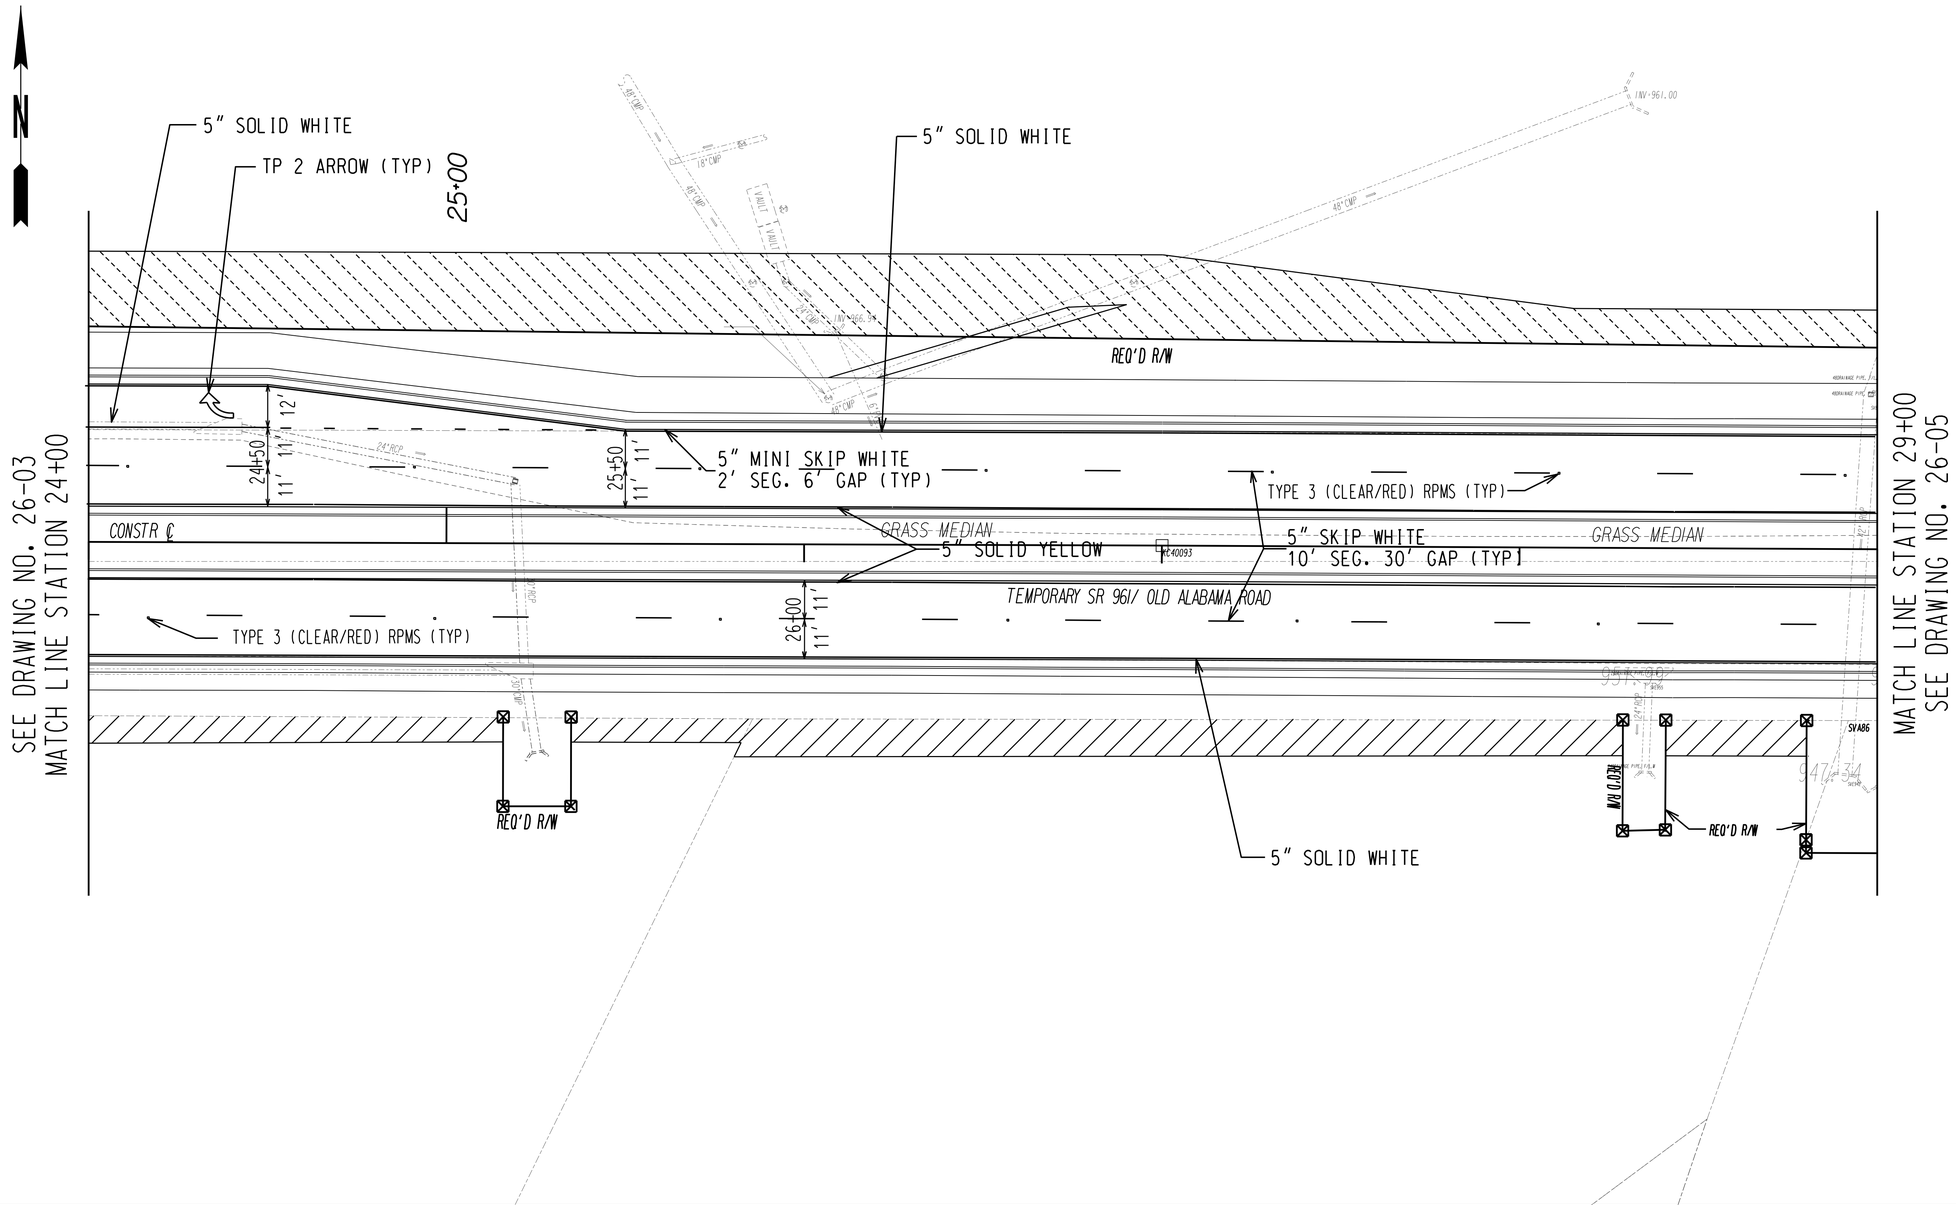

PROPERTY AND EXISTING R/W LINE	----------R/L----------
REQUIRED R/W LINE	————
CONSTRUCTION LIMITS	-------F------C-----
EASEMENT FOR CONSTR. & MAINTENANCE OF SLOPES	
EASEMENT FOR CONSTR. OF DRIVES	

GEORGIA
DEPARTMENT OF TRANSPORTATION

SCALE IN FEET
0 20 40 80

REVISION DATES

STATE OF GEORGIA
DEPARTMENT OF TRANSPORTATION
OFFICE: DISTRICT 7 PRECONSTRUCTION

SIGNING AND MARKING PLANS

OLD ALABAMA/SR 961

DRAWING No. 26-04

GPLN