VOID

9/9/2014 2:04:02 PM USER:darobbins	Jversion gplotborder-V8I-PO.tbl	S:\752660\Design\dgn\068261SGNL04.dgn	STATE	PROJECT NUMBER	SHEET NO.	TOTAL SHEETS
			GA	STP00-2868-00(001)	106	258

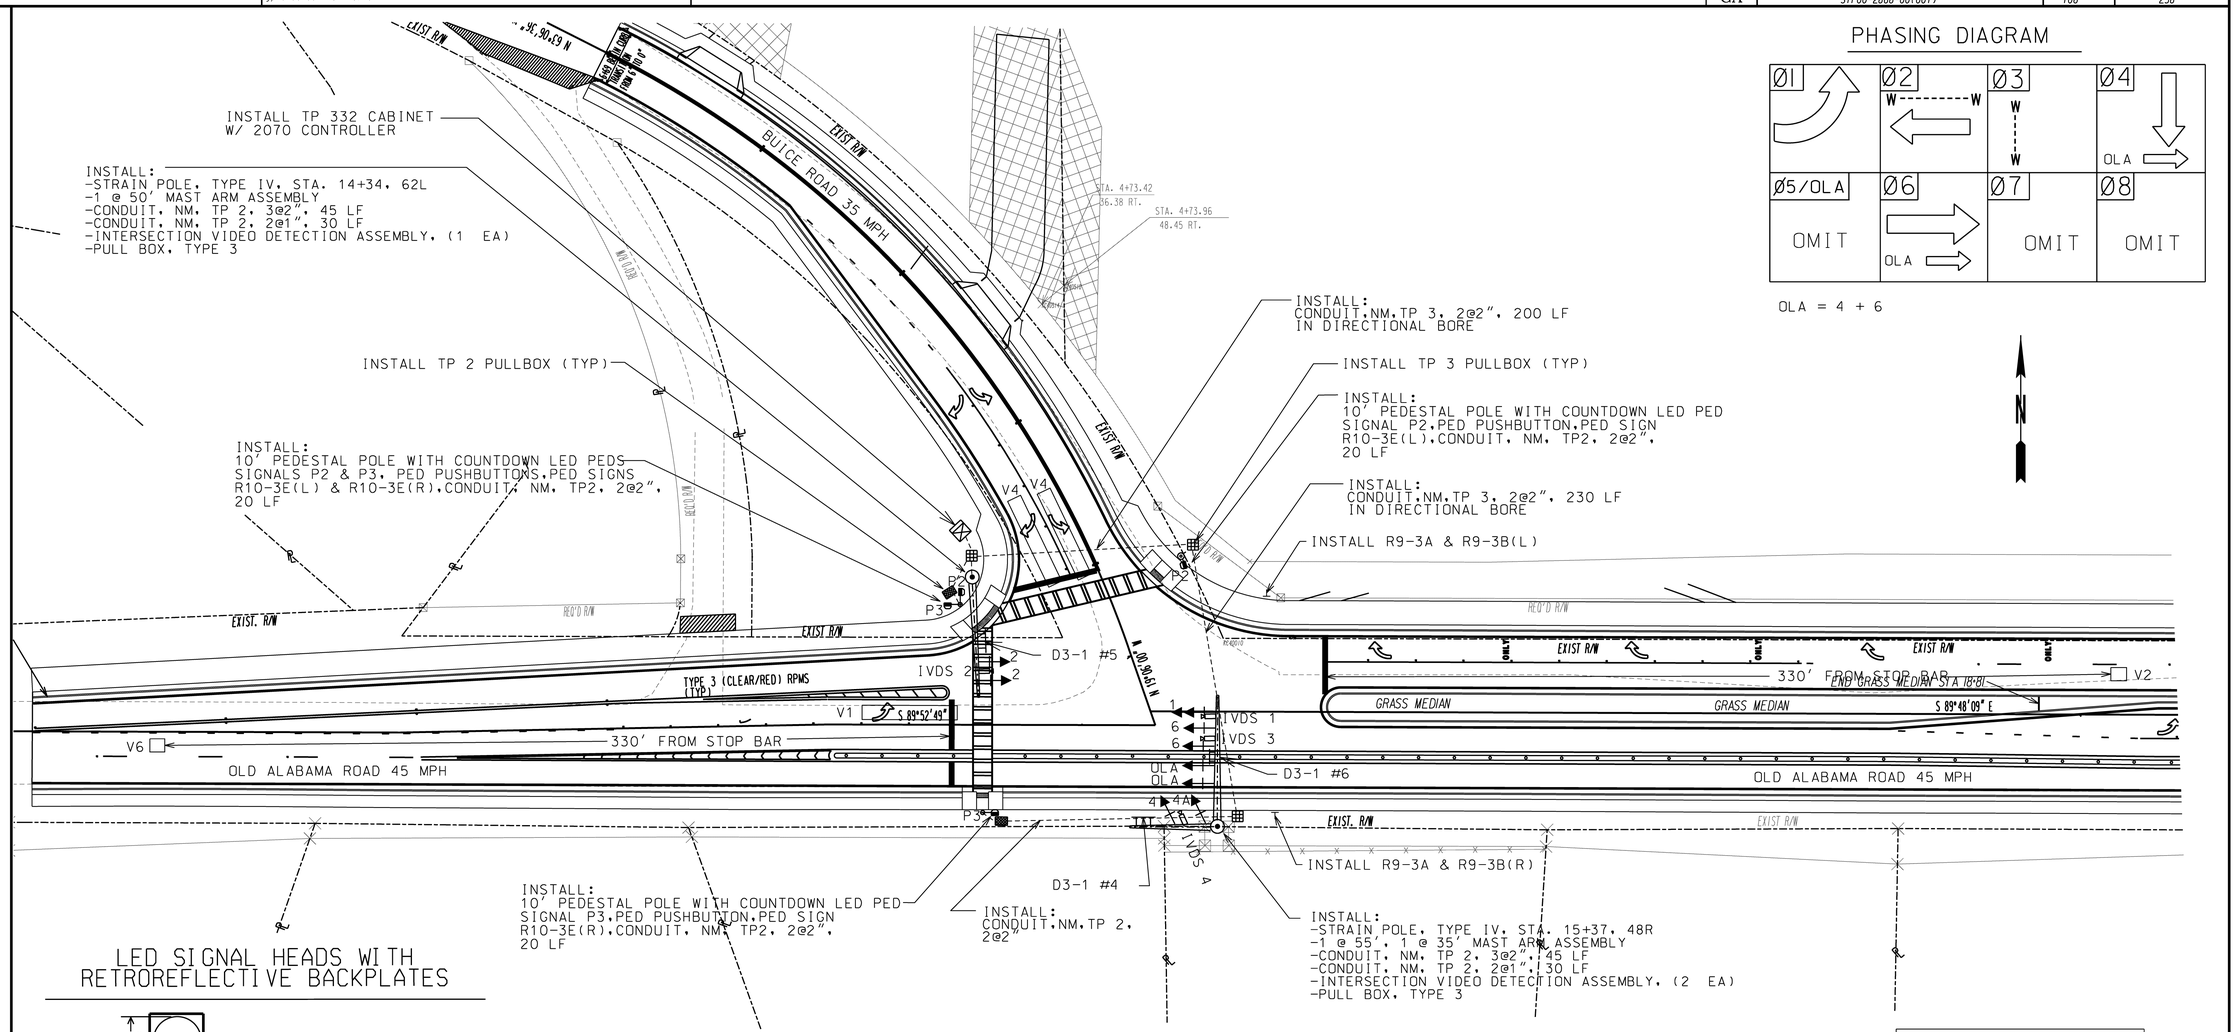

PHASING DIAGRAM

OLA = 4 + 6

LED SIGNAL HEADS WITH RETROREFLECTIVE BACKPLATES

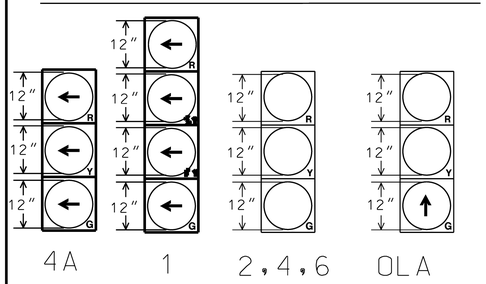

PEDESTRIAN SIGNS & SIGNALS

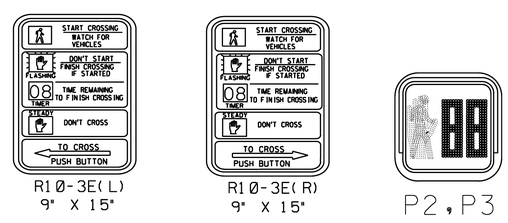

SIGNS

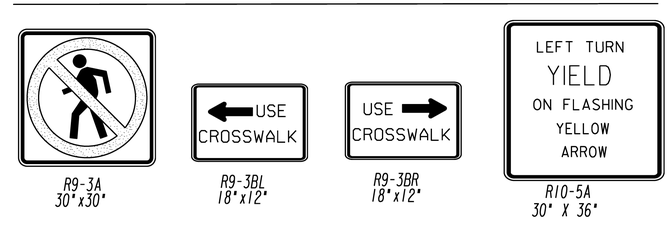

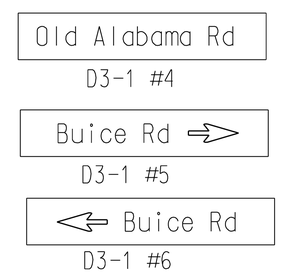

PROPERTY AND EXISTING R/W LINE
REQUIRED R/W LINE
CONSTRUCTION LIMITS
EASEMENT FOR CONSTR. & MAINTENANCE OF SLOPES
EASEMENT FOR CONSTR. OF DRIVES

GEORGIA
DEPARTMENT OF TRANSPORTATION

SCALE IN FEET
0 20 40 80

REVISION DATES

STATE OF GEORGIA
DEPARTMENT OF TRANSPORTATION
OFFICE: DISTRICT 7 PRECONSTRUCTION

SIGNAL PLANS
TRAFFIC SIGNAL INSTALLATION NO. 1
OLD ALABAMA RD @ BUICE RD

DRAWING No. 27-04

GPLN