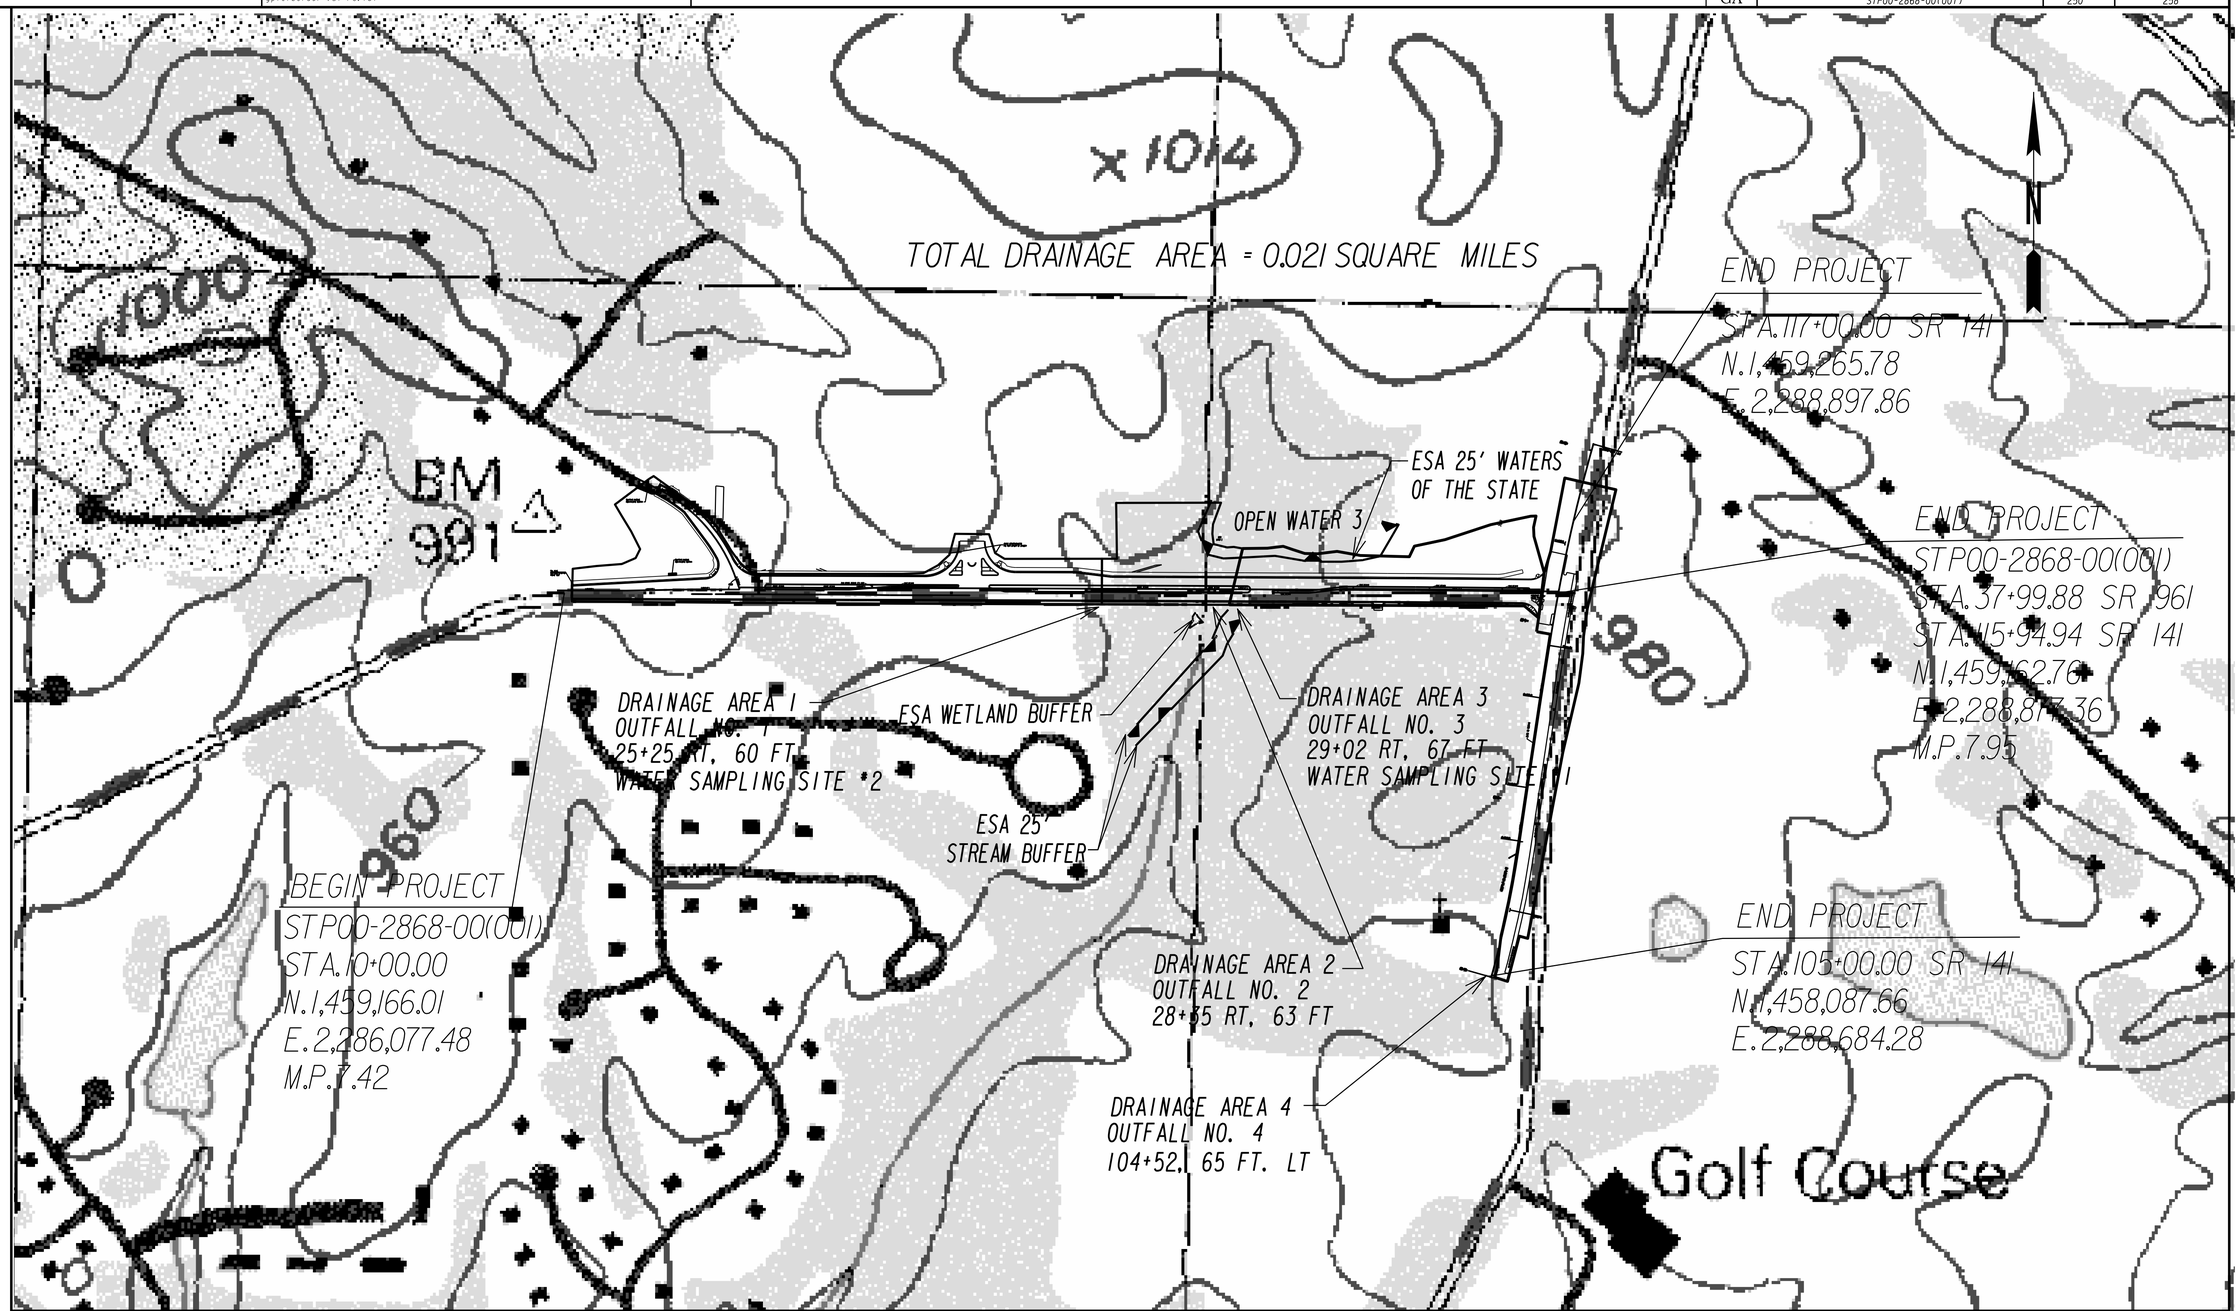

GEORGIA
DEPARTMENT OF TRANSPORTATION

SCALE IN FEET
0 100 200 400

REVISION DATES

STATE OF GEORGIA
DEPARTMENT OF TRANSPORTATION
OFFICE: DISTRICT 7 PRECONSTRUCTION

WATERSHED MAP
SITE MONITORING PLAN
OLD ALABAMA ROAD @
SR 141/MEDLOCK BRIDGE ROAD

DRAWING No. 55-01