STATE OF GEORGIA
DEPARTMENT OF TRANSPORTATION

PLAN AND PROFILE OF PROPOSED
PANOLA ROAD AT ROCK SPRINGS ROAD INTERSECTION - DEKALB COUNTY

GEORGIA DOT PROJECT No. STP-9012 (13) P.I. No. 753030, DEKALB COUNTY

STATE	PROJECT NUMBER	SHEET NO.	TOTAL SHEETS
GA.	STP-9012(13)	1	157

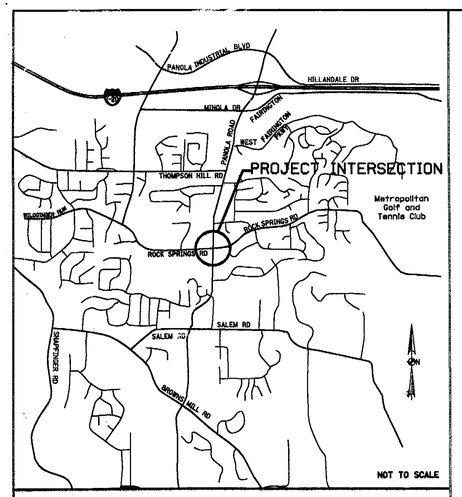

LOCATION MAP

DESIGN DATA: PANOLA ROAD	DESIGN DATA: ROCK SPRINGS ROAD
TRAFFIC A.D.T.: 15780 (2003)	TRAFFIC A.D.T.: 4800 (2003)
TRAFFIC A.D.T.: 23620 (2023)	TRAFFIC A.D.T.: 7160 (2023)
TRAFFIC D.H.V.: 2225	TRAFFIC D.H.V.: 730
DIRECTIONAL DIST.: 60/40	DIRECTIONAL DIST.: 65/35
% TRUCKS: 1.5%	% TRUCKS: 1.5%
24 HR. TRUCKS % : 2%	24 HR. TRUCKS % : 2%
SPEED DESIGN: 35 MPH	SPEED DESIGN: 35 MPH

FUNCTIONAL CLASSIFICATION:
PANOLA ROAD: RURAL MAJOR COLLECTOR
ROCK SPRINGS ROAD: RURAL LOCAL ROAD
PROJECT DESIGNATION: EXEMPT
THIS PROJECT IS LOCATED 100%
IN DEKALB COUNTY
CONGRESSIONAL DISTRICT, 4

NOTE:
THE COORDINATES LISTED ARE WEST ZONE GRID COORDINATES BASED ON THE GA. STATE PLANE COORDINATE SYSTEM NAD1983.
THE ELEVATIONS ARE BASED ON NORTH AMERICAN VERTICAL DATUM (NAVD 1988)

LAND DISTRICT NO. 16
G.M.D. 1448
LAND LOTS 21, 22, 43, 44

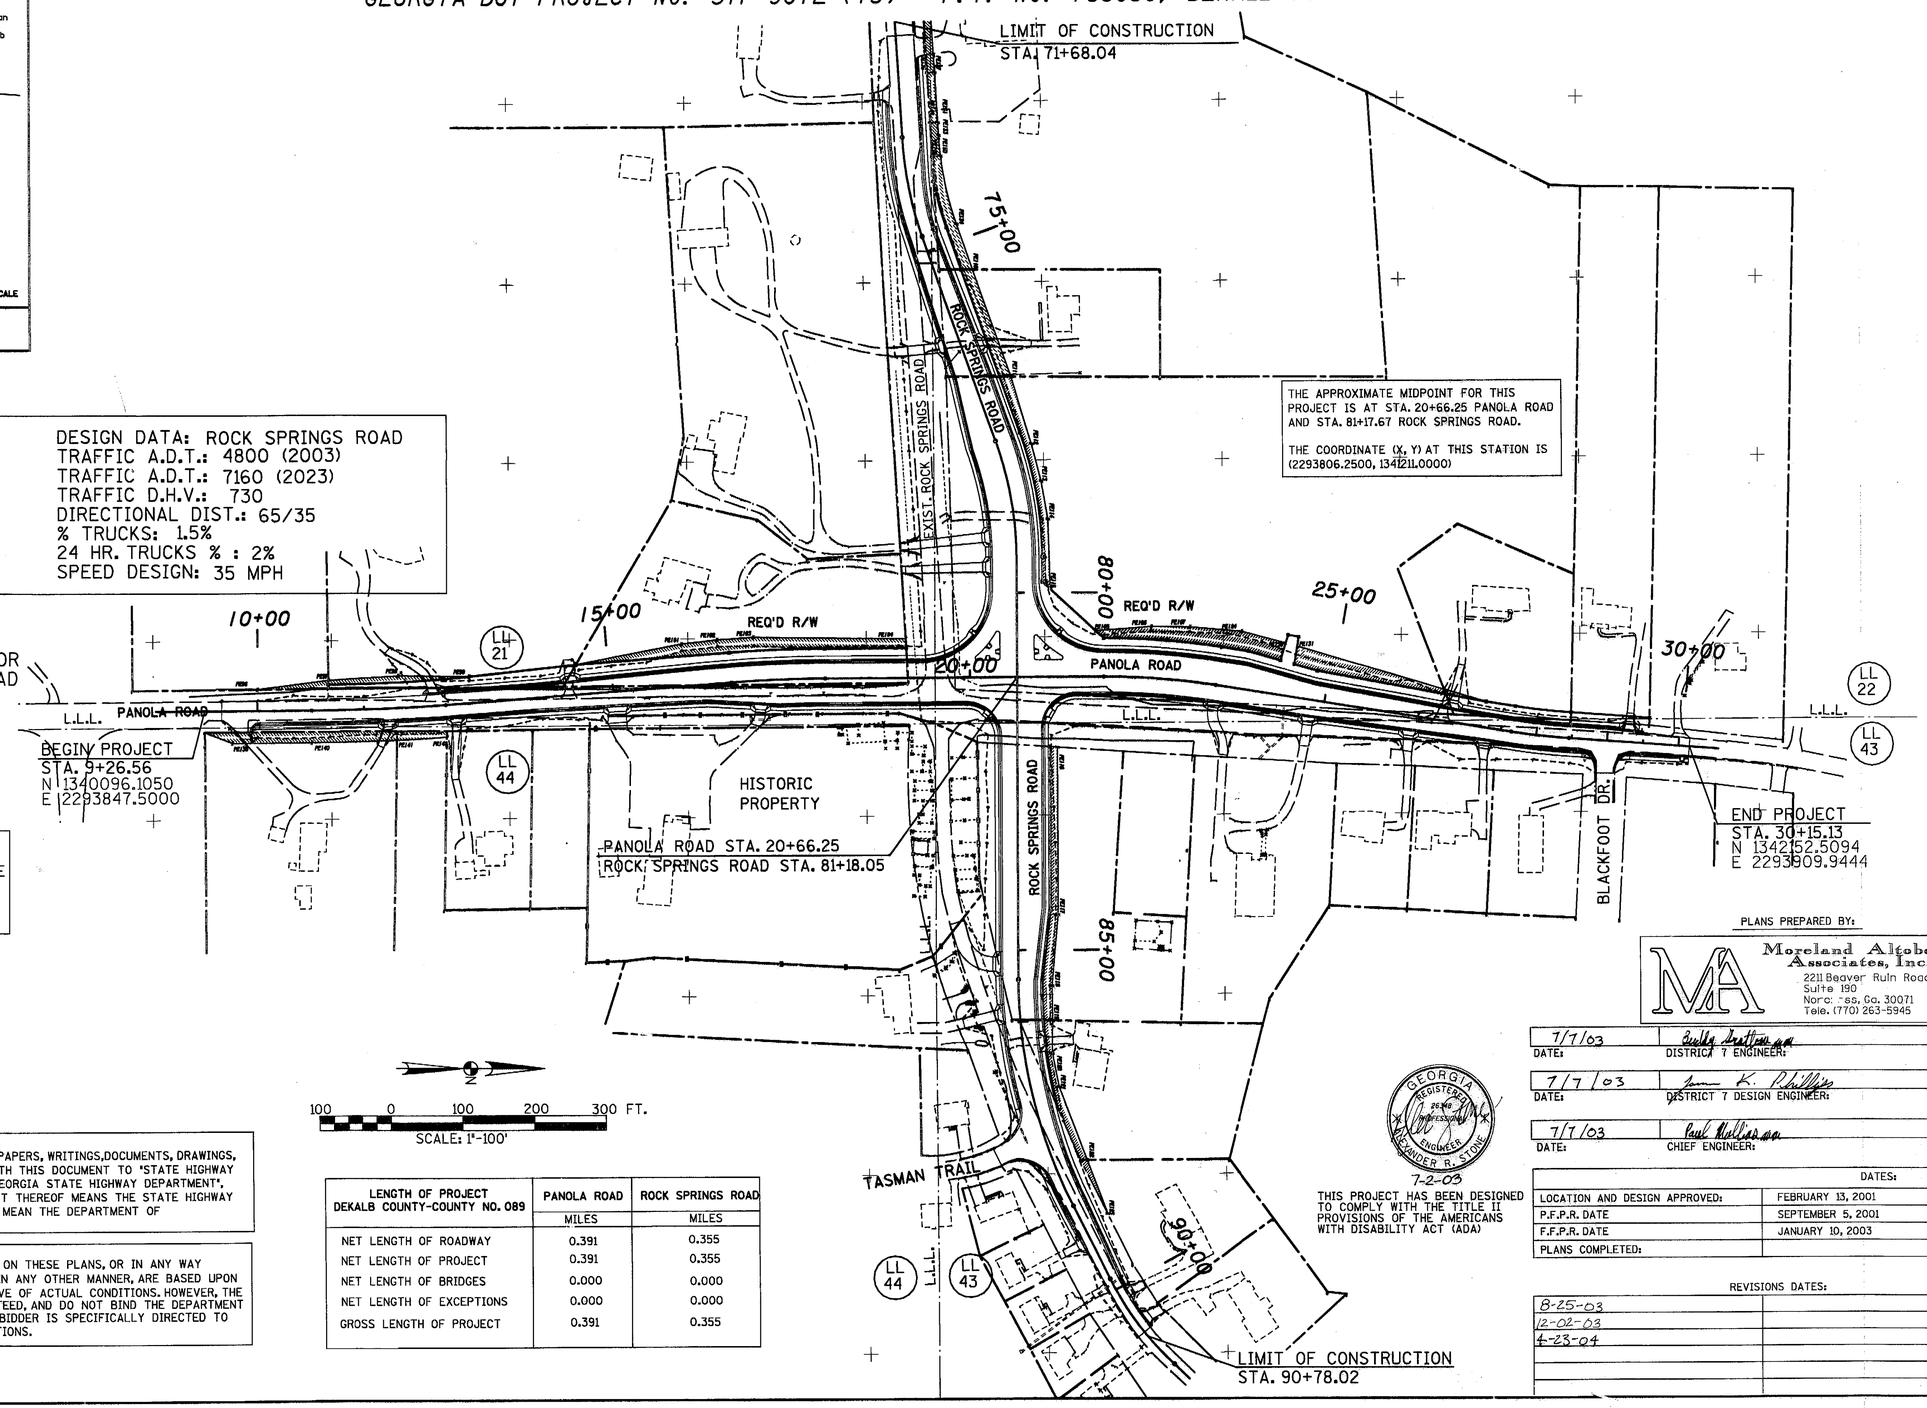

THE APPROXIMATE MIDPOINT FOR THIS PROJECT IS AT STA. 20+66.25 PANOLA ROAD AND STA. 81+17.67 ROCK SPRINGS ROAD.

THE COORDINATE (X, Y) AT THIS STATION IS (2293806.2500, 1341211.0000)

100 0 100 200 300 FT.
SCALE: 1"-100'

NOTE:
ALL REFERENCES IN THIS DOCUMENT, WHICH INCLUDES ALL PAPERS, WRITINGS, DOCUMENTS, DRAWINGS, OR PHOTOGRAPHS USED, OR TO BE USED IN CONNECTION WITH THIS DOCUMENT TO "STATE HIGHWAY DEPARTMENT OF GEORGIA", "STATE HIGHWAY DEPARTMENT, "GEORGIA STATE HIGHWAY DEPARTMENT", "HIGHWAY DEPARTMENT", OR "DEPARTMENT" WHEN THE CONTEXT THEREOF MEANS THE STATE HIGHWAY DEPARTMENT OF GEORGIA MEAN, AND SHALL BE DEEMED TO MEAN THE DEPARTMENT OF TRANSPORTATION.

THE DATA, TOGETHER WITH ALL OTHER INFORMATION SHOWN ON THESE PLANS, OR IN ANY WAY INDICATED THEREBY, WHETHER BY DRAWINGS OR NOTES, OR IN ANY OTHER MANNER, ARE BASED UPON FIELD INVESTIGATIONS AND ARE BELIEVED TO BE INDICATIVE OF ACTUAL CONDITIONS. HOWEVER, THE SAME ARE SHOWN AS INFORMATION ONLY, ARE NOT GUARANTEED, AND DO NOT BIND THE DEPARTMENT OF TRANSPORTATION IN ANY WAY. THE ATTENTION OF THE BIDDER IS SPECIFICALLY DIRECTED TO SUBSECTIONS 102.04, 102.05, AND 104.03 OF THE SPECIFICATIONS.

LENGTH OF PROJECT DEKALB COUNTY-COUNTY NO. 089	PANOLA ROAD	ROCK SPRINGS ROAD
	MILES	MILES
NET LENGTH OF ROADWAY	0.391	0.355
NET LENGTH OF PROJECT	0.391	0.355
NET LENGTH OF BRIDGES	0.000	0.000
NET LENGTH OF EXCEPTIONS	0.000	0.000
GROSS LENGTH OF PROJECT	0.391	0.355

GEORGIA REGISTERED PROFESSIONAL ENGINEER ALEXANDER R. STONE
7-2-03

THIS PROJECT HAS BEEN DESIGNED TO COMPLY WITH THE TITLE II PROVISIONS OF THE AMERICANS WITH DISABILITY ACT (ADA)

PLANS PREPARED BY:

Moreland Altobelli Associates, Inc.
2211 Beaver Ruin Road
Suite 190
Norcross, Ga. 30071
Tele. (770) 263-5945

DATE:	
7/7/03	DISTRICT 7 ENGINEER:
7/7/03	DISTRICT 7 DESIGN ENGINEER:
7/7/03	CHIEF ENGINEER:

	DATES:
LOCATION AND DESIGN APPROVED:	FEBRUARY 13, 2001
P.F.P.R. DATE	SEPTEMBER 5, 2001
F.F.P.R. DATE	JANUARY 10, 2003
PLANS COMPLETED:	

REVISIONS DATES:

8-25-03	
12-02-03	
4-23-04	

#9