STATE	PROJECT NUMBER	SHEET NO.	TOTAL SHEETS
GA.	HPP-9014(25)	1	19

DEPARTMENT OF TRANSPORTATION
STATE OF GEORGIA

RIGHT OF WAY PROPOSED

SR 155/ CANDLER ROAD ARTERIAL ENHANCEMENT
DEKALB COUNTY

FEDERAL AID PROJECT
PROJECT # HPP-9014(25)

FEDERAL ROUTE NO: NONE
STATE ROUTE NO: 155,260
P.I. NO. 753170

LOCATION SKETCH

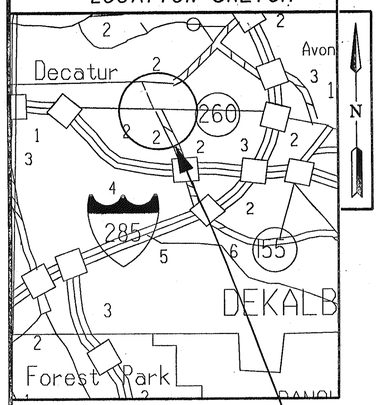

PROJECT NO. HPP-9014(25)

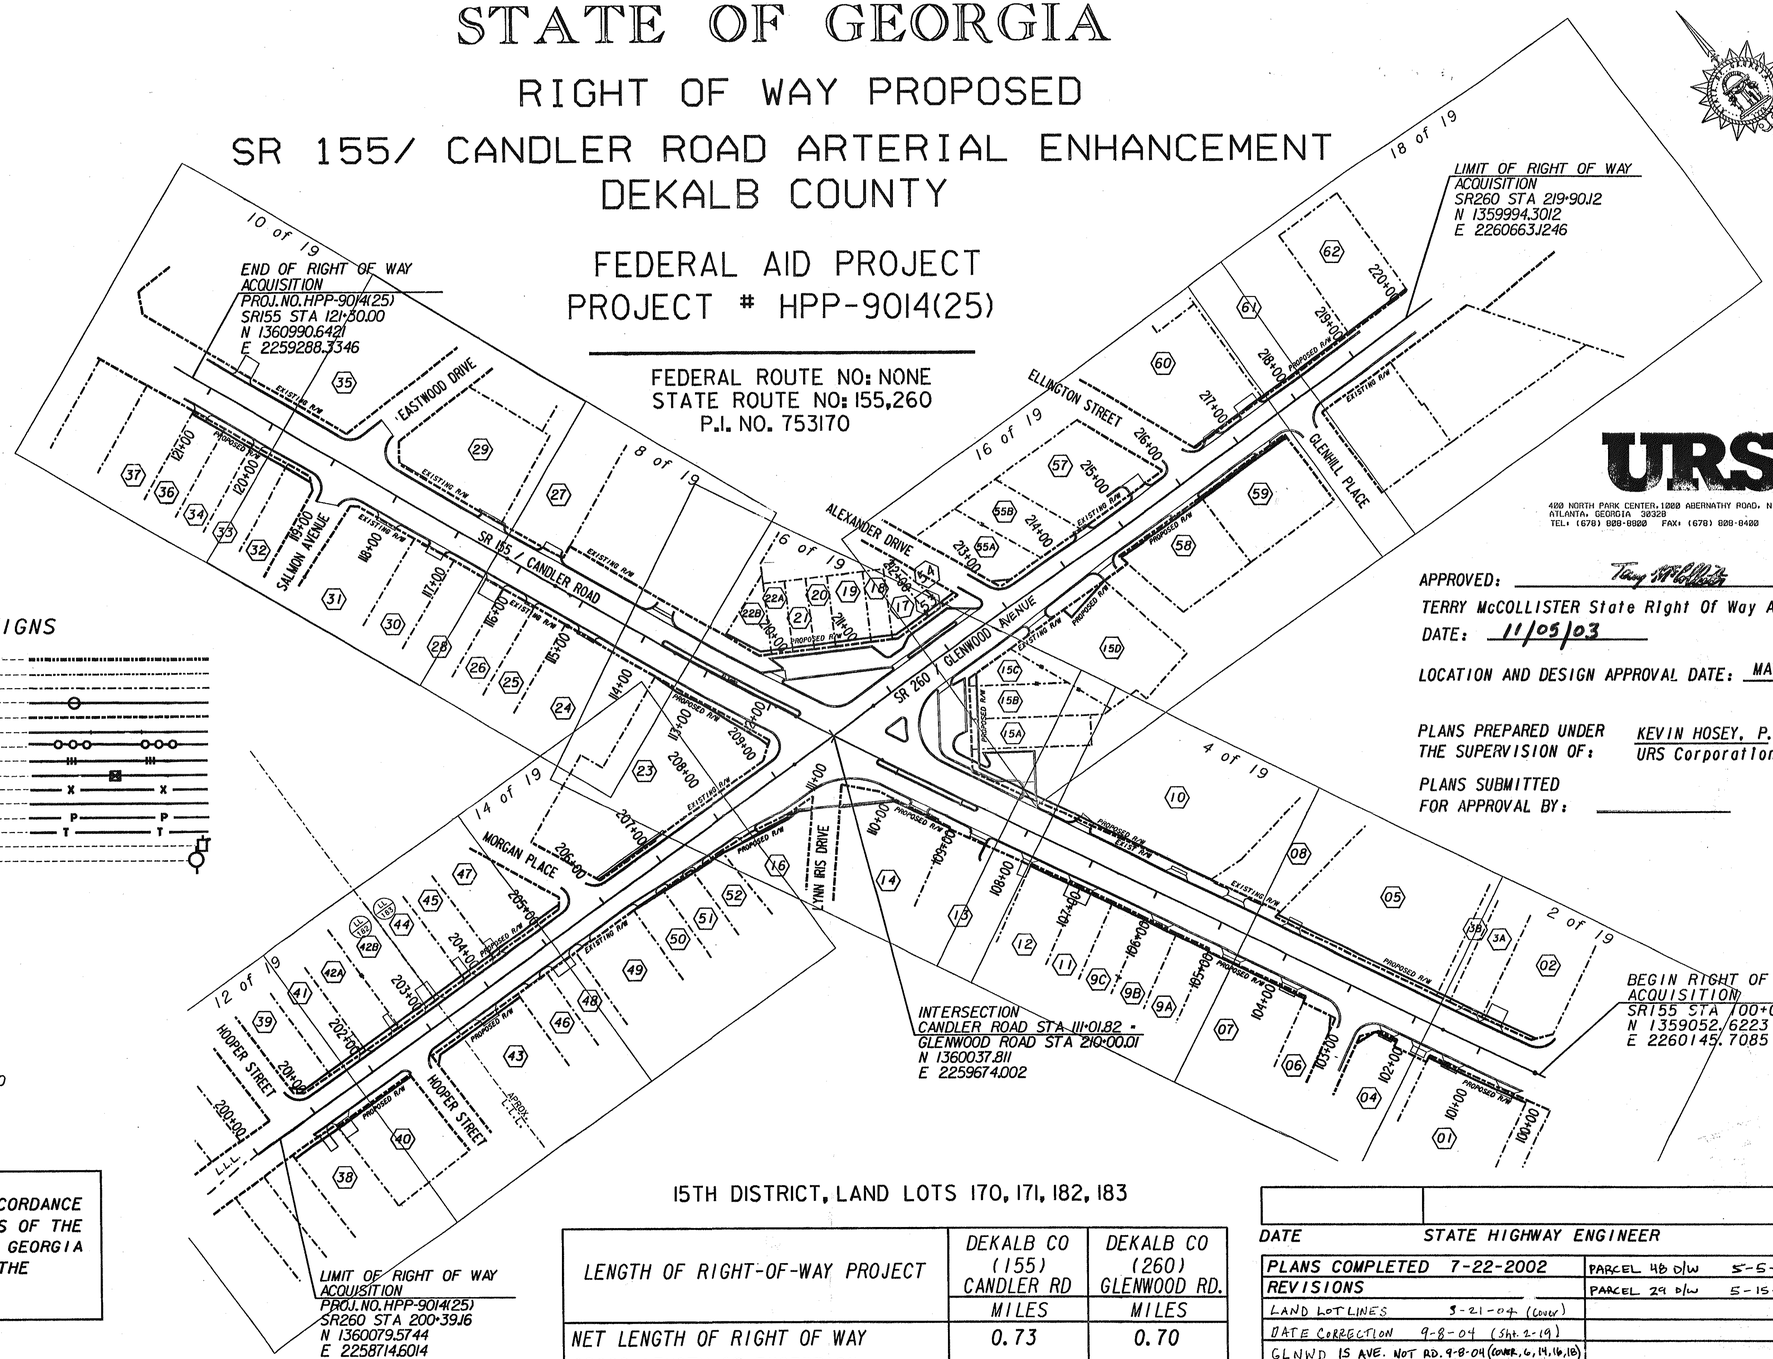

X-12-B

X-12-B

URS
400 NORTH PARK CENTER, 1000 ABERNATHY ROAD, N.E., SUITE 900
ATLANTA, GEORGIA 30328
TEL: (678) 808-8900 FAX: (678) 808-8400

APPROVED: Terry McCollister
TERRY McCOLLISTER State Right Of Way Administrator
DATE: 11/05/03

LOCATION AND DESIGN APPROVAL DATE: MAY 29, 2001

PLANS PREPARED UNDER THE SUPERVISION OF: KEVIN HOSEY, P.E. URS Corporation

PLANS SUBMITTED FOR APPROVAL BY: _____

CONVENTIONAL SIGNS

STATE OR COUNTY LINE
CITY LIMIT LINE
PROPERTY LINE
SURVEY OR BASE LINE
RIGHT OF WAY LINE
- EXISTING
- REQUIRED
- LIMIT OF ACCESS
- R/W & LIMIT OF ACCESS
- R/W MARKER

FENCE
RAILROADS
POWER LINE
TELEPHONE LINE
POWER POLES
TELEPHONE OR TELEGRAPH POLES

SCALE IN FEET
0 100 200 400

NOTE: ALL WORK TO BE DONE IN ACCORDANCE WITH THE STANDARD SPECIFICATIONS OF THE DEPARTMENT OF TRANSPORTATION OF GEORGIA CURRENT EDITION AS APPROVED BY THE FEDERAL HIGHWAY ADMINISTRATION

THIS PROJECT IS LOCATED 100% WITHIN DEKALB COUNTY
THIS PROJECT IS LOCATED 100 % IN CONGRESSIONAL DISTRICT NO. 4

HPP-9014(25) DEKALB COUNTY

15TH DISTRICT, LAND LOTS 170, 171, 182, 183

LENGTH OF RIGHT-OF-WAY PROJECT	DEKALB CO (155) CANDLER RD	DEKALB CO (260) GLENWOOD RD.
	MILES	MILES
NET LENGTH OF RIGHT OF WAY	0.73	0.70
GROSS LENGTH OF EXCEPTION	—	—
GROSS LENGTH OF PROJECT	0.73	0.70

DATE STATE HIGHWAY ENGINEER

PLANS COMPLETED 7-22-2002	PARCEL 48 D/W 5-5-05 (SHT. 14)
REVISIONS	PARCEL 29 D/W 5-15-05 (SHT. 8)
LAND LOT LINES 3-21-04 (COVER)	
DATE CORRECTION 9-8-04 (SHT. 2-19)	
GLNWD IS AVE. NOT RD. 9-8-04 (COVER, 6, 14, 16, 18)	
PARCEL 23T2 REV. 10-28-04 (SHT. 6)	
PARCEL NAME CHANGE, ETC. 11-1-04 (SHTS 1-19)	
PARCEL 5 EASEMENT MODIFIED 1-4-05 (SHT. 5)	
PARCEL 23 CORRECTED 2-3-05 (SHT. 14)	

...\roadway\753170rwcov.dgn