STATE	PROJECT NUMBER	SHEET NO.	TOTAL SHEETS
GA.	HPP-9014(25)	4	19

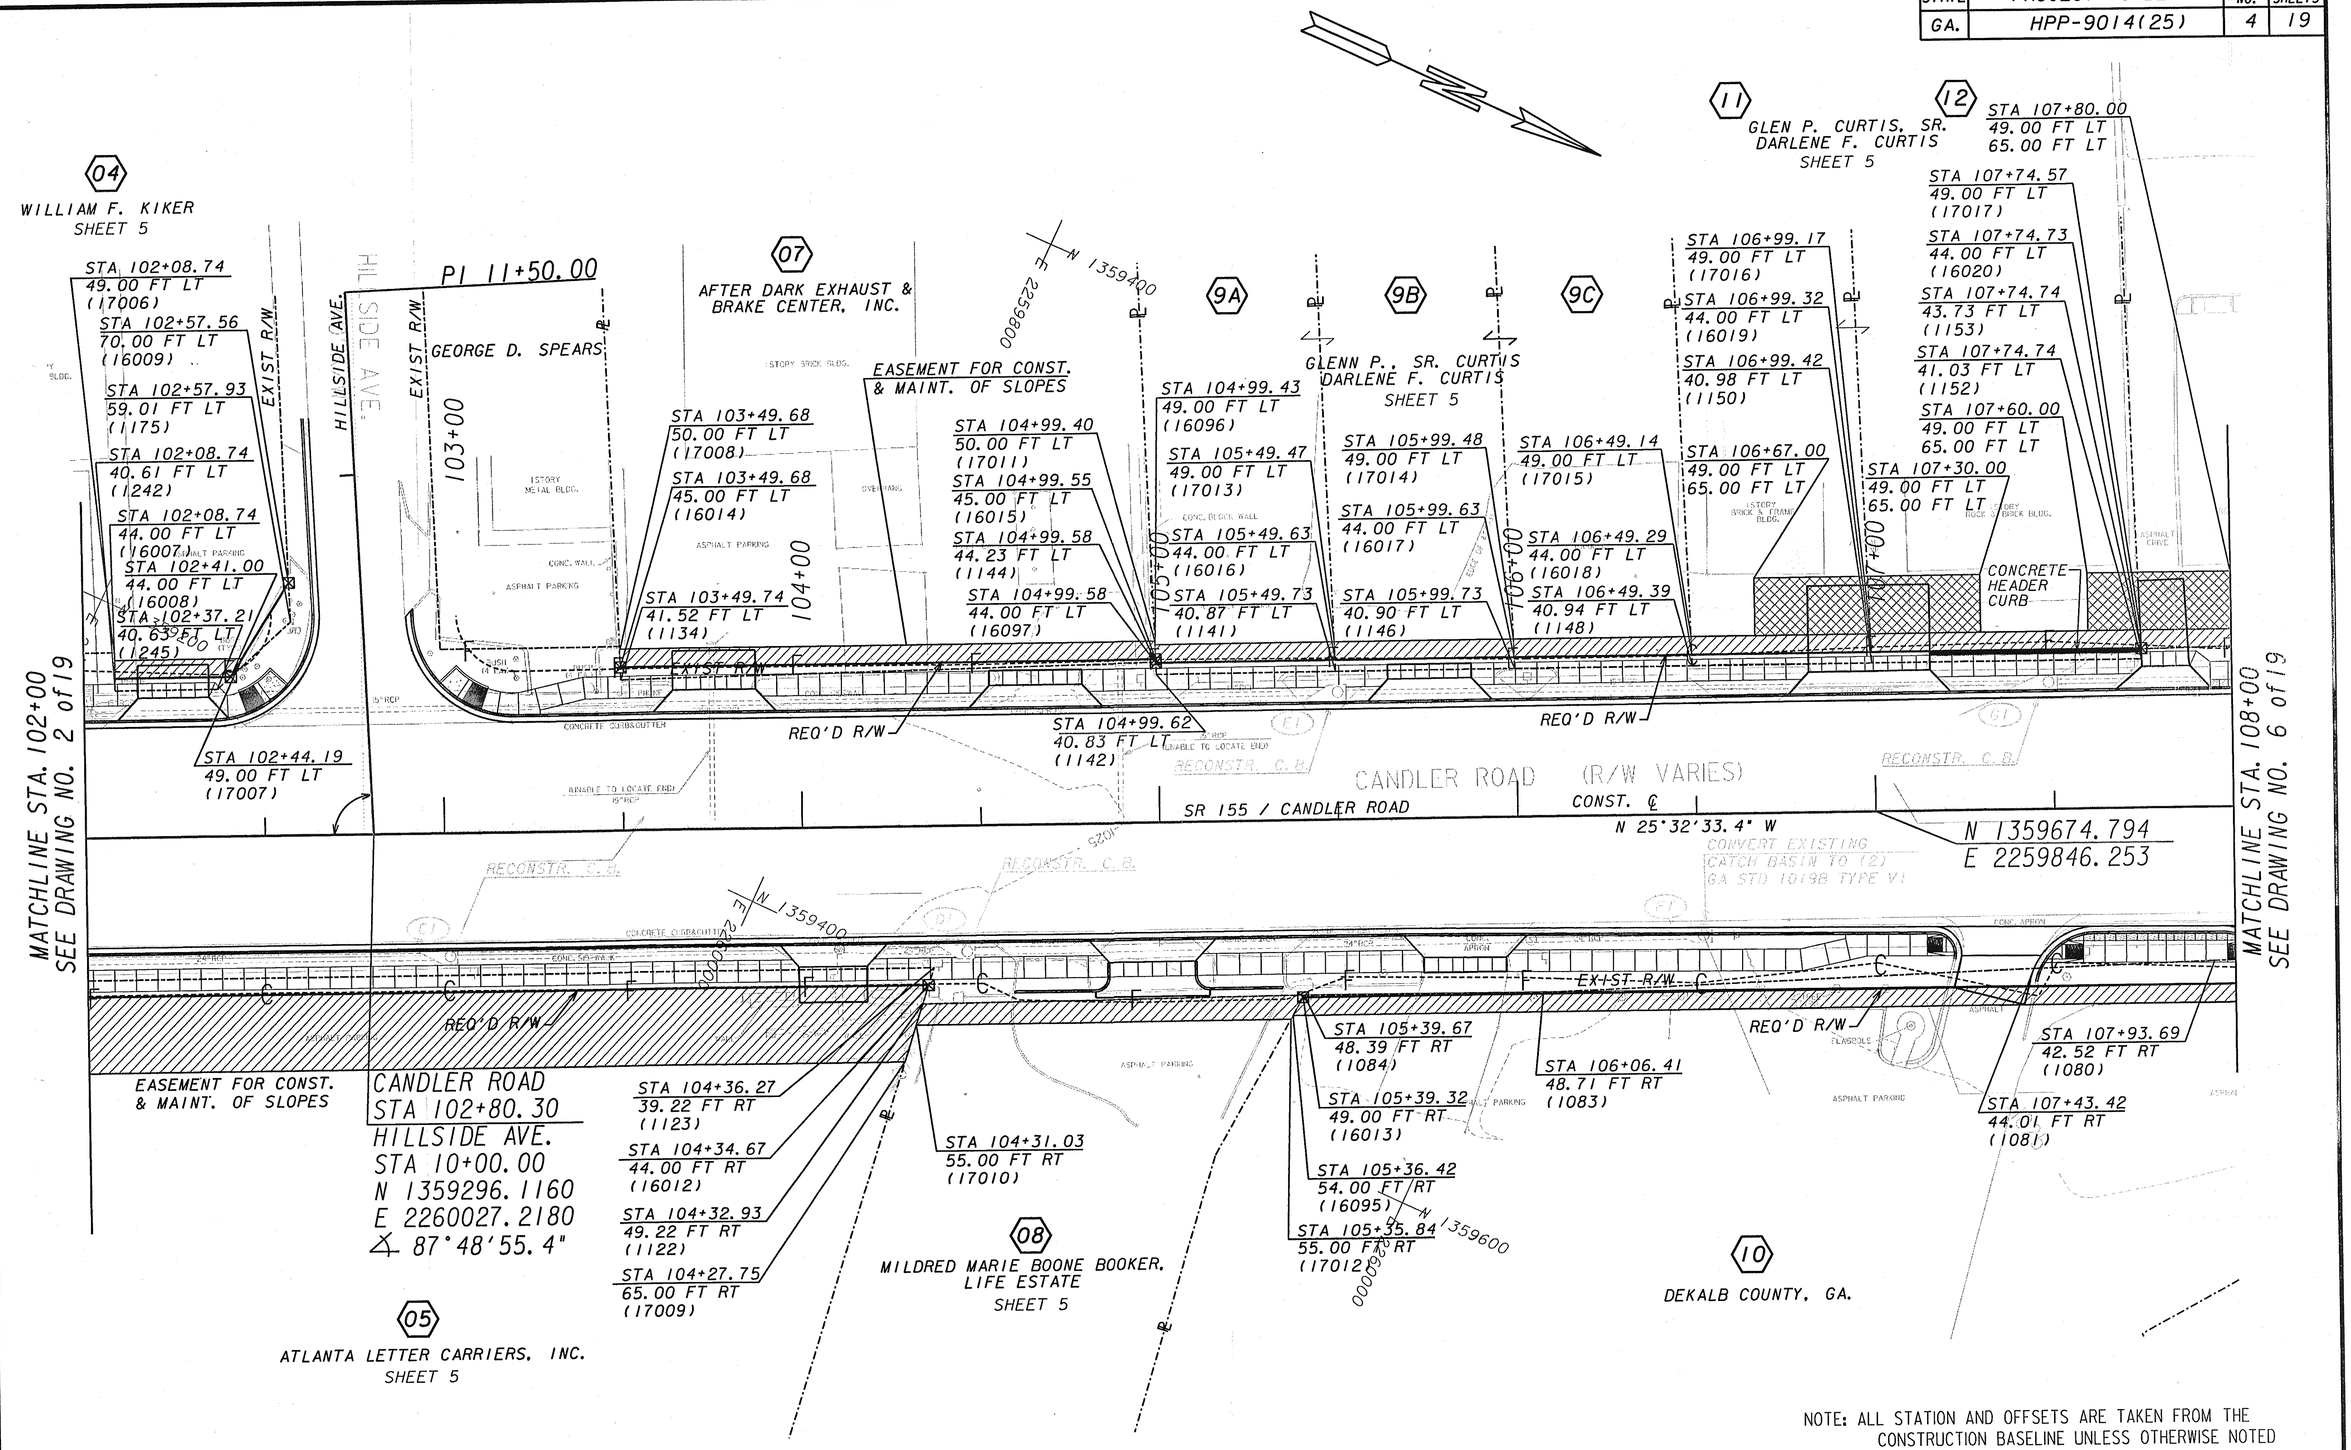

NOTE: ALL STATION AND OFFSETS ARE TAKEN FROM THE CONSTRUCTION BASELINE UNLESS OTHERWISE NOTED

15TH DISTRICT, LAND LOT 170

PROPERTY AND EXISTING R/W LINE	BEGIN LIMIT OF ACCESS ..... BLA
REQUIRED R/W LINE	END LIMIT OF ACCESS ..... ELA
CONSTRUCTION LIMITS	LIMIT OF ACCESS
EASEMENT FOR CONSTRUCTION & MAINTENANCE OF SLOPES	R/W AND LIMIT OF ACCESS
EASEMENT FOR CONSTR OF SLOPES	EXISTING R/W LINE
EASEMENT FOR CONSTR OF DRIVES	

SCALE IN FEET
0 20 40 80

URS
400 NORTH PARK TOWN CENTER
1000 ABERNATHY ROAD, NE
SUITE 900
ATLANTA, GA 30328
TEL: (678) 808-8800 FAX: (678) 808-8400

DATE	REVISIONS	DATE	REVISIONS
9-8-04	DATE CORRECTION	11-1-04	D/W EASEMENT MODIFIED
9-8-04	REVISED SCALE		PARCELS 11, 12
9-8-04	PT. 16096 49.00' LT		
11-1-04	PARCEL NAME CHANGE		
	7, 8, 9A, B		
11-1-04	PARCEL 6 NO R/W TAKEN		

GEORGIA
DEPARTMENT OF TRANSPORTATION
RIGHT OF WAY MAP
PROJECT: HPP-9014(25)
COUNTY: DEKALB
DATE 7/22/04 SH 4 OF 19