STATE	PROJECT NUMBER	SHEET NO.	TOTAL SHEETS
GA.	HPP-9014(25)	6	140
REVISION DATES			

TYPICAL SECTION 3

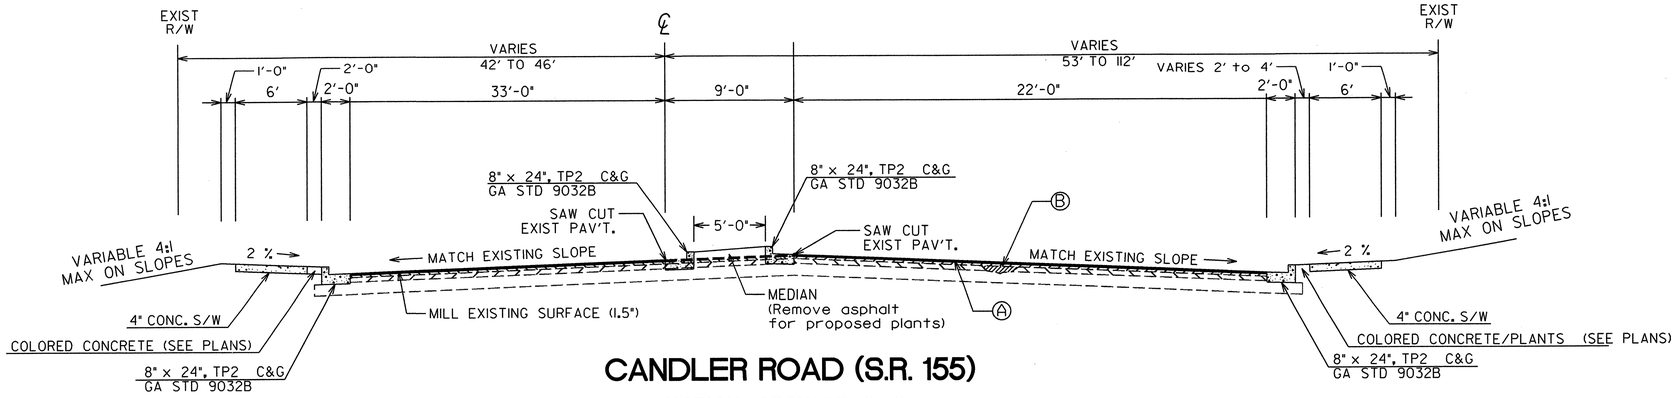

CANDLER ROAD (S.R. 155)

NORMAL CROWN SECTION
APPLIES TO STA. 111+56.36 TO STA. 113+74.50

TYPICAL SECTION 4

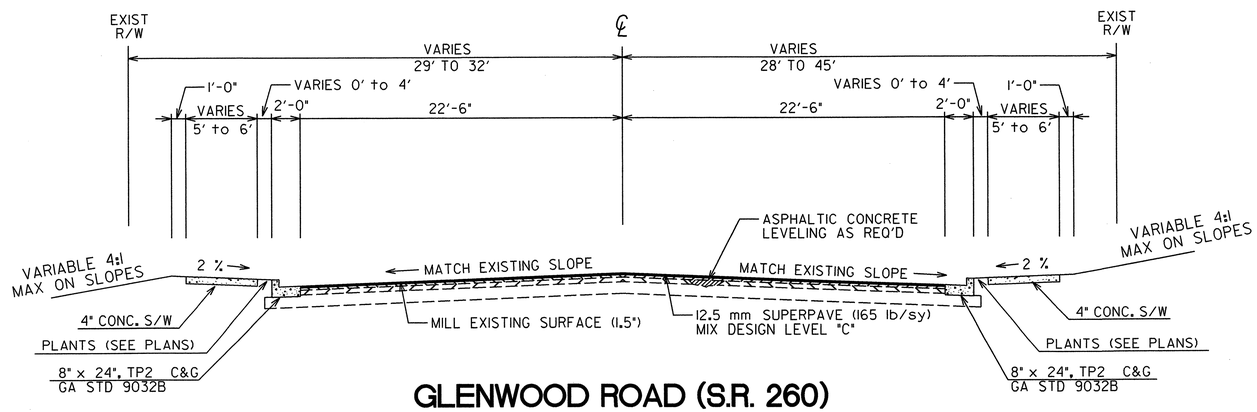

GLENWOOD ROAD (S.R. 260)

NORMAL CROWN SECTION
APPLIES TO STA. 200+39.16 TO STA. 206+25.18
STA. 214+72.00 TO STA. 219+90.00

REQUIRED PAVEMENT

Ⓐ 165 LBS/SY RECYCLED ASPH CONC 12.5 MM SUPERPAVE, GP 1 OR 2, INCL POLYMER MODIFIED BITUM & H LIME (MDL LEVEL C)

Ⓑ RECYCLED ASPH CONC LEVELING, INCL BITUM & H LIME-AS REQ'D

05/12/2005 1:54:22 PM: \TRAFFIC\45196-001_Candler_Road\Roadway\753170typ.dgn

NOT TO SCALE		URS 400 NORTHPARK TOWN CENTER, SUITE 900 1000 ABERNATHY ROAD NE ATLANTA, GEORGIA 30328 TEL: (678) 808-8800 FAX: (678) 808-8400	CANDLER ROAD ARTERIAL ENHANCEMENT — TYPICAL SECTIONS	DRAWING No. 5-02

..\Roadway\753170typ.dgn