STATE	PROJECT NUMBER	SHEET NO.	TOTAL SHEETS
GA.	HPP-9014(25)	17	140

REVISION DATES

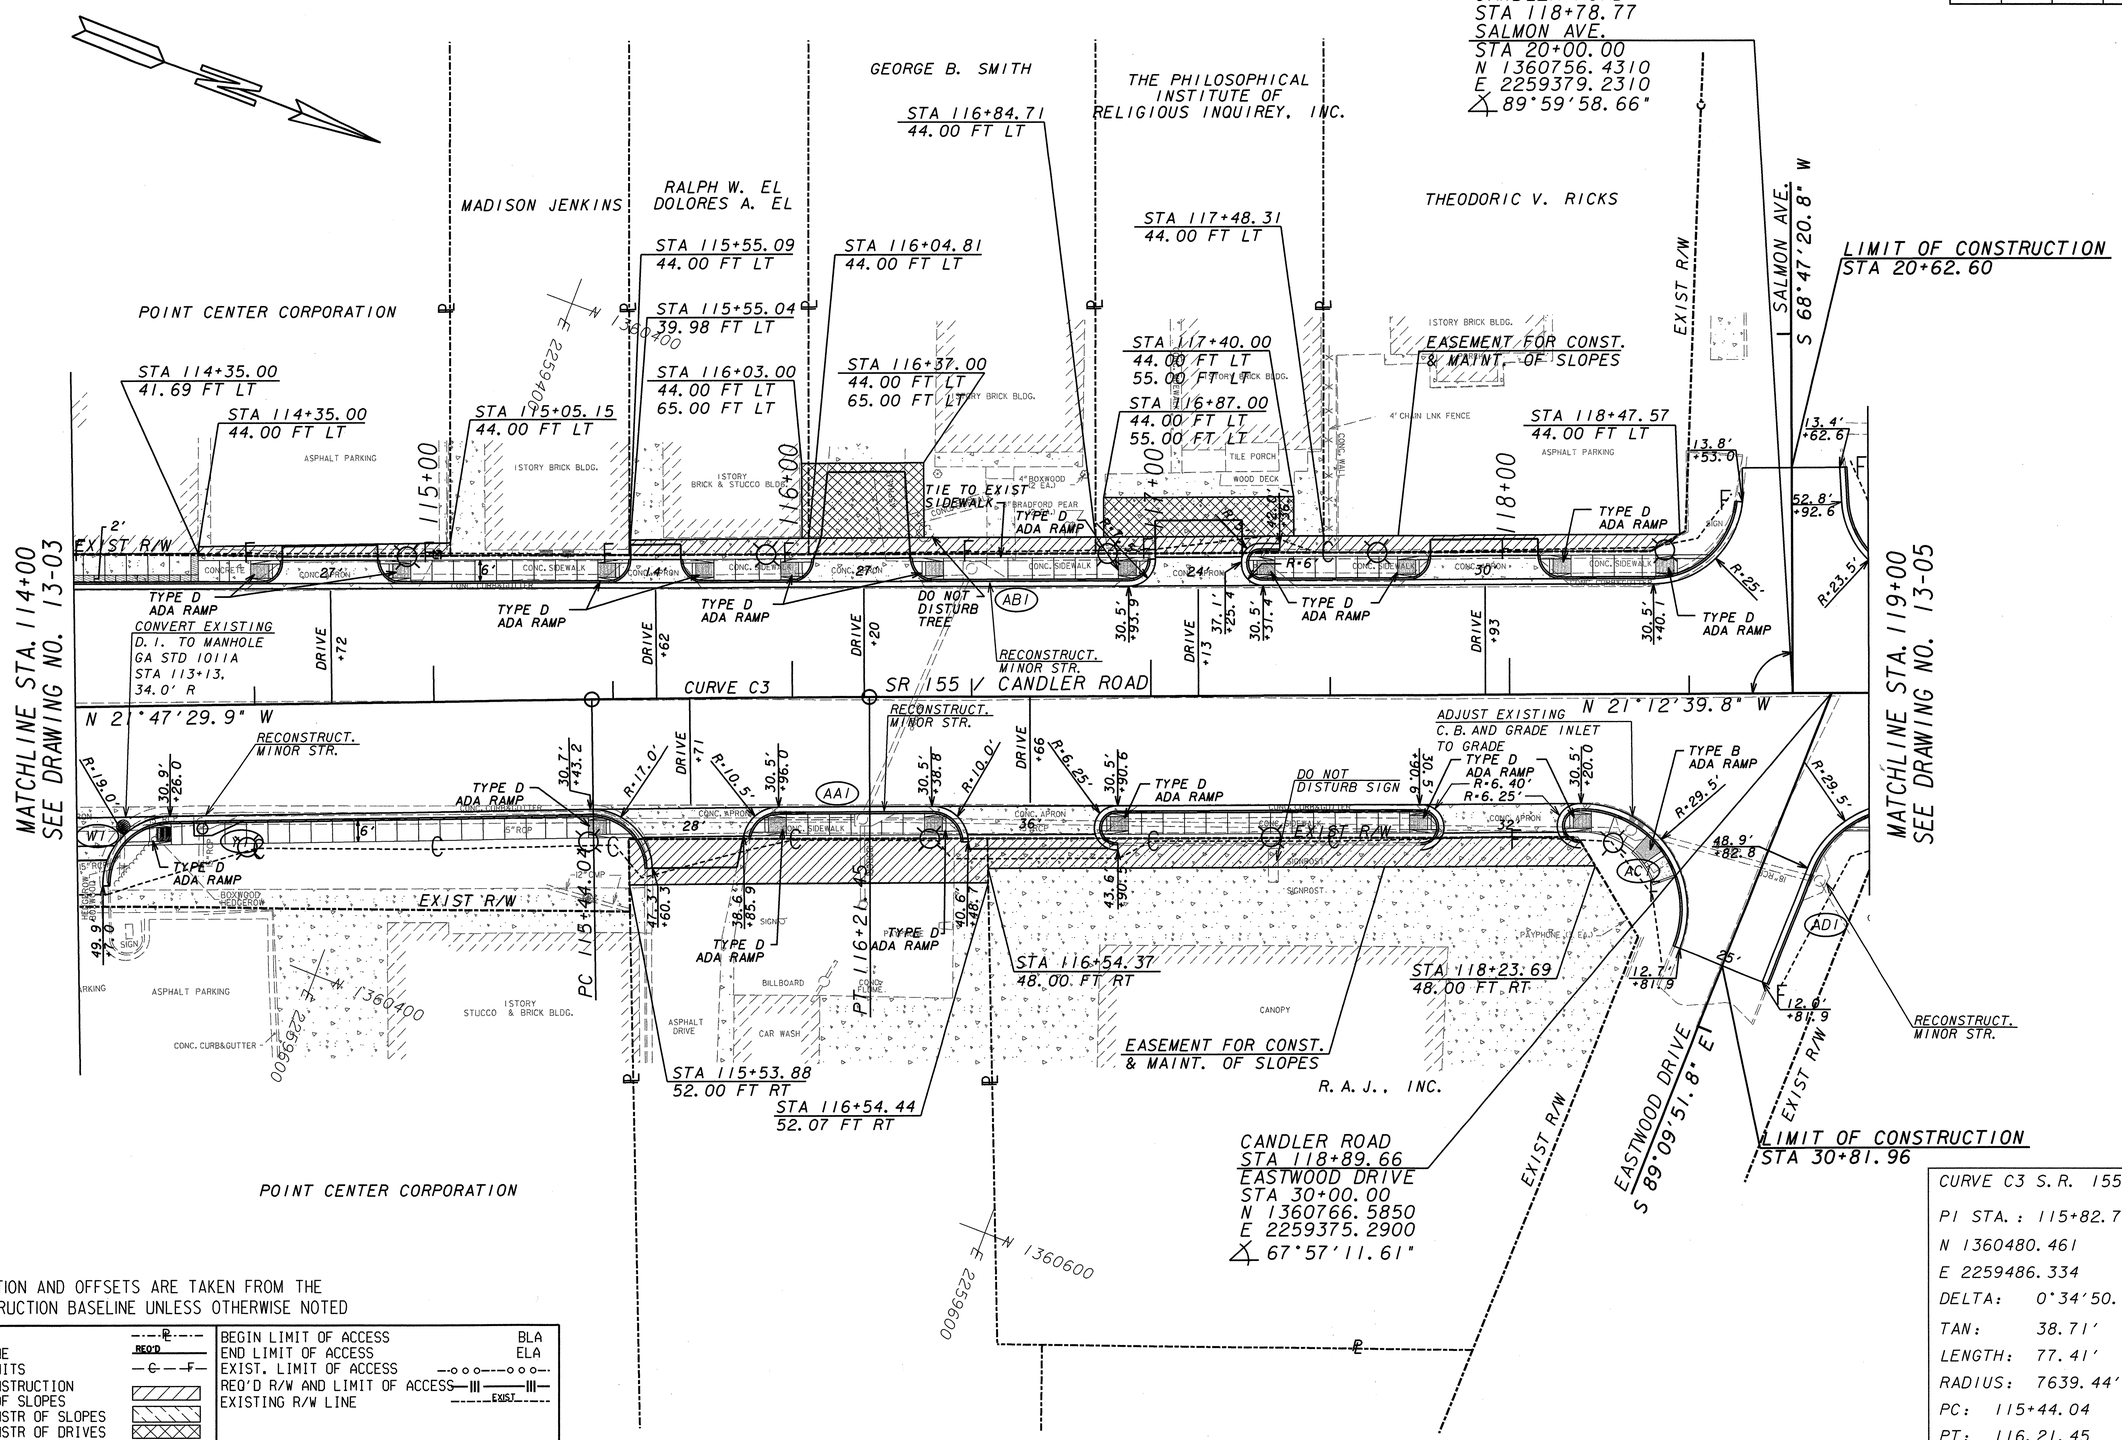

NOTE: ALL STATION AND OFFSETS ARE TAKEN FROM THE CONSTRUCTION BASELINE UNLESS OTHERWISE NOTED

PROPERTY LINE	
REQUIRED R/W LINE	REQ'D
CONSTRUCTION LIMITS	
EASEMENT FOR CONSTRUCTION & MAINTENANCE OF SLOPES	
EASEMENT FOR CONSTR OF SLOPES	
EASEMENT FOR CONSTR OF DRIVES	
HISTORICAL PARCEL	
BEGIN LIMIT OF ACCESS	BLA
END LIMIT OF ACCESS	ELA
EXIST. LIMIT OF ACCESS	
REQ'D R/W AND LIMIT OF ACCESS	
EXISTING R/W LINE	EXIST

CURVE C3 S.R. 155	
PI STA.:	115+82.75
N	1360480.461
E	2259486.334
DELTA:	0°34'50.1"
TAN:	38.71'
LENGTH:	77.41'
RADIUS:	7639.44'
PC:	115+44.04
PT:	116.21.45

SCALE IN FEET
0 20 40 80

STATE OF GEORGIA
DEPARTMENT OF TRANSPORTATION
DISTRICT 7

URS
400 NORTHPARK TOWN CENTER, SUITE 900
1000 ABERNATHY ROAD NE
ATLANTA, GEORGIA 30328
TEL: (678) 808-8800 FAX: (678) 808-8400

CANDLER ROAD ARTERIAL ENHANCEMENT — CONSTRUCTION PLAN

DRAWING No. 13-04

05/12/2008 3:27:20 PM: \traffic\45196-001_candler_road\roadway\753170c4.dgn