STATE	PROJECT NUMBER	SHEET NO.	TOTAL SHEETS
GA.	HPP-9014(25)	31	140

REVISION DATES

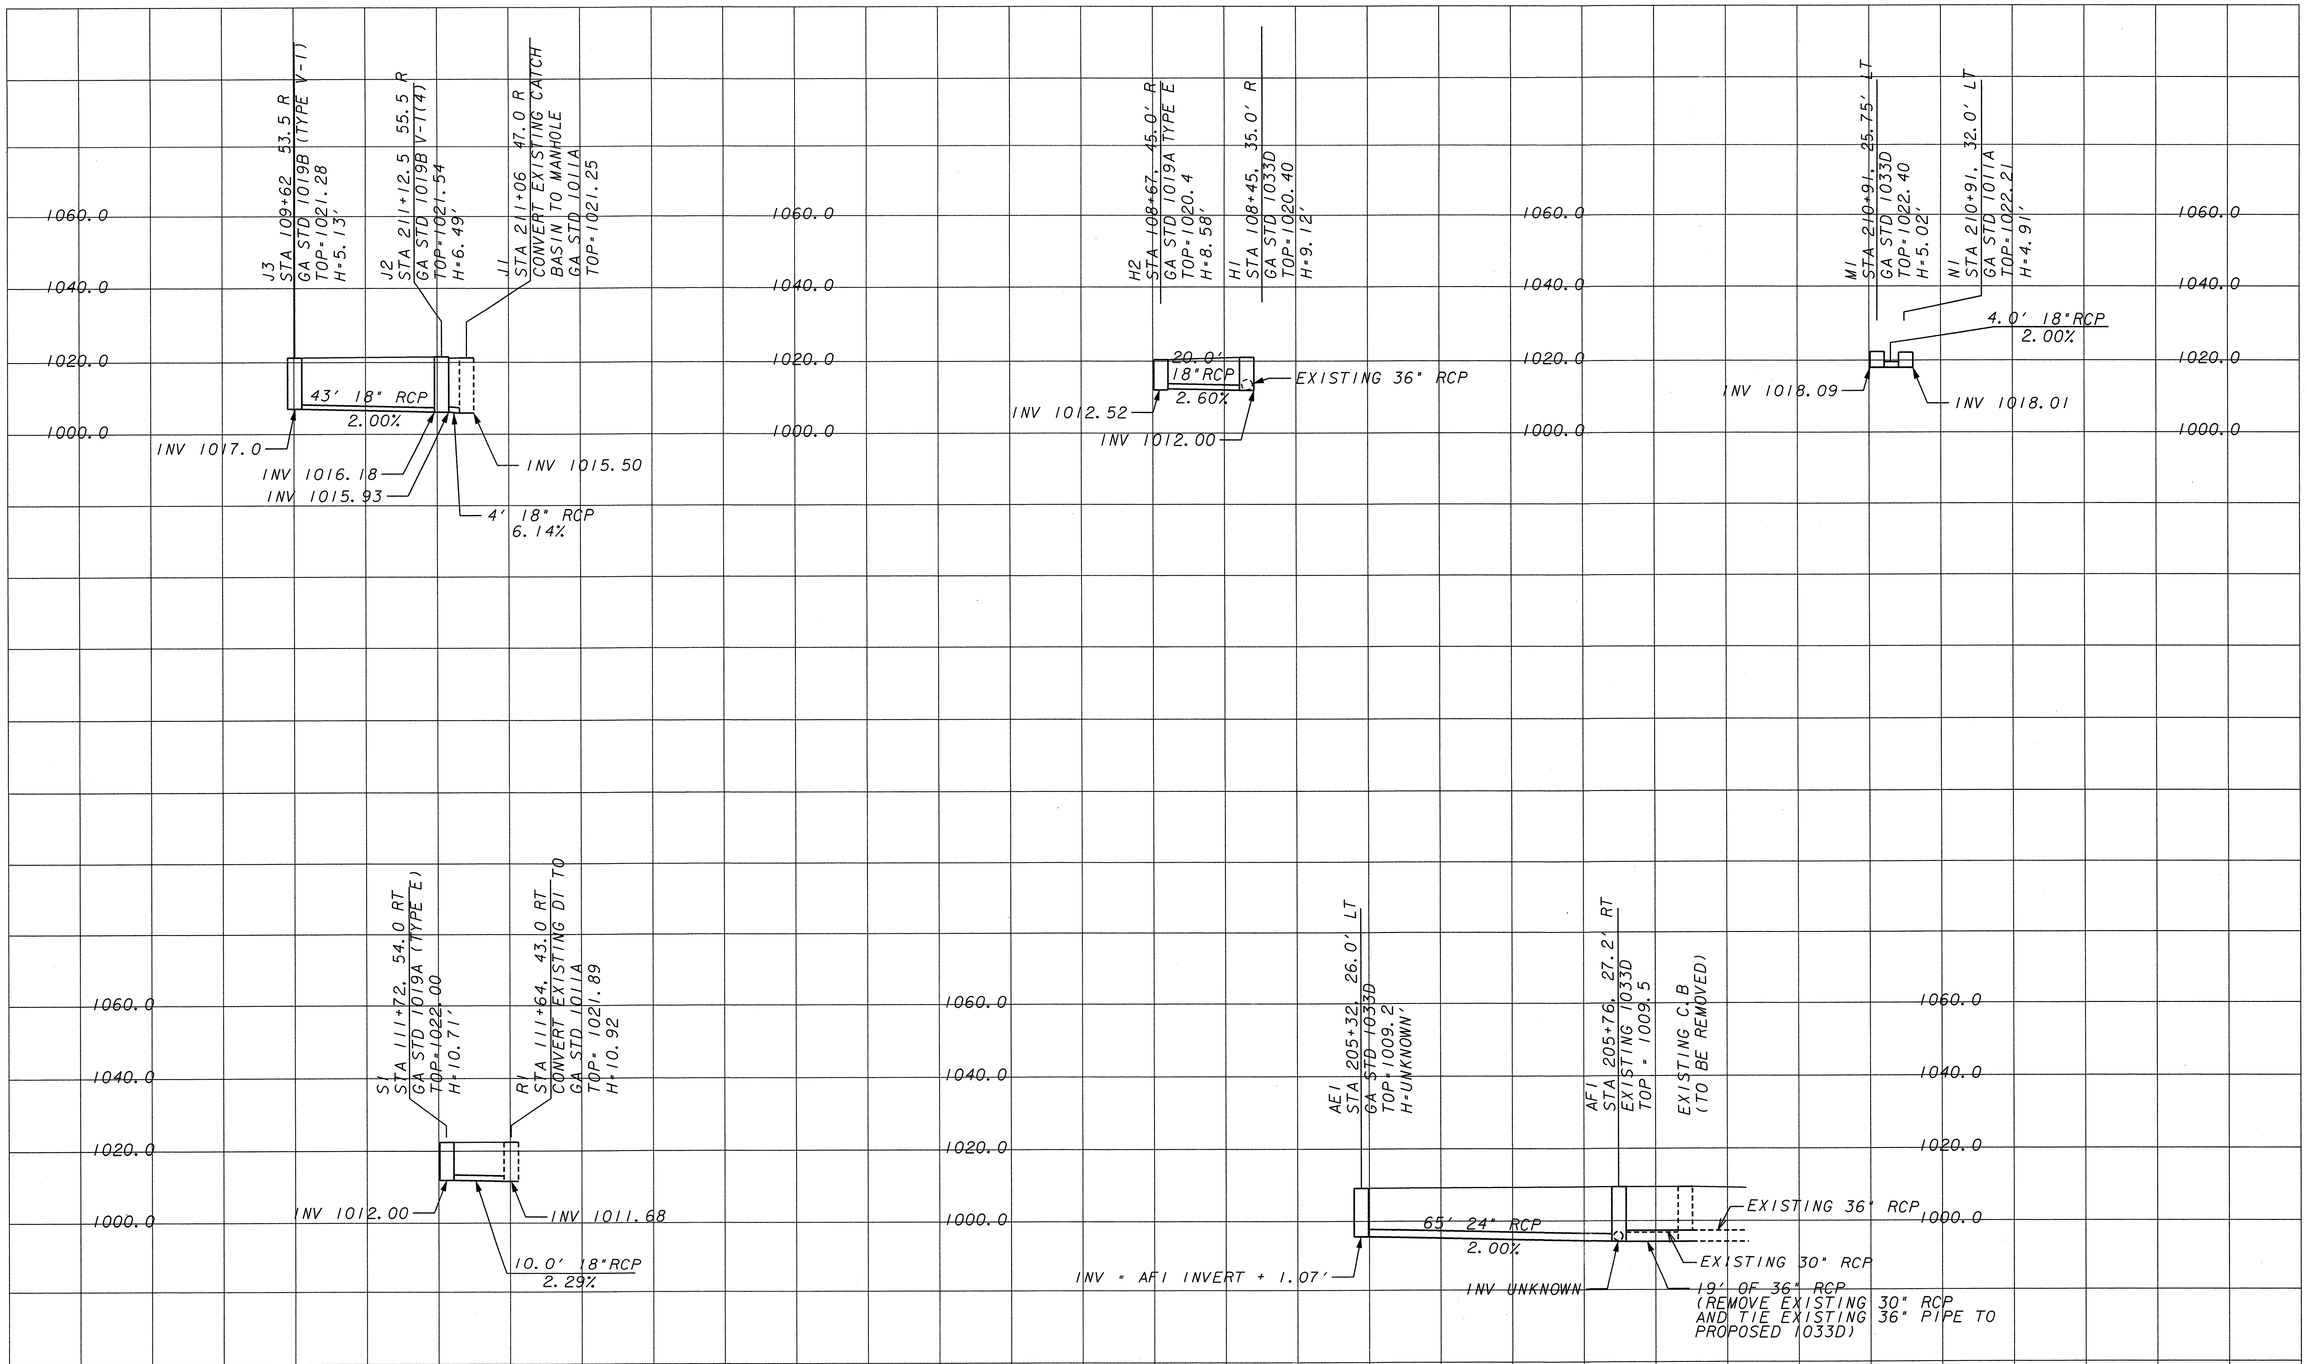

SCALE 1 inch = 20 feet Vert.
SCALE 1 inch = 20 feet Horiz.

STATE OF GEORGIA
DEPARTMENT OF TRANSPORTATION
DISTRICT 7

URS
400 NORTHPARK TOWN CENTER, SUITE 900
1000 ABERNATHY ROAD NE
ATLANTA, GEORGIA 30328
TEL: (678) 808-8800 FAX: (678) 808-8400

CANDLER ROAD
ARTERIAL ENHANCEMENT — DRAINAGE PROFILES

DRAWING No.
22-01

05/12/2005 3:52:04 PM: \TRAFFIC\45196-001_Candler_Road\Roadway\753170DRAIN_PROF.dgn