STATE	PROJECT NUMBER	SHEET NO.	TOTAL SHEETS
GA.	HPP-9014(25)	73	140

REVISION DATES

6/29/05

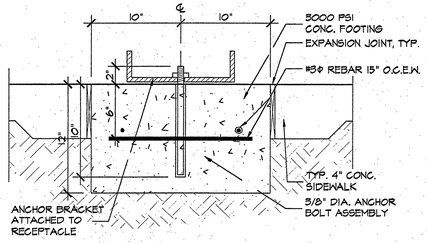

SECTION: TRASH RECEPTACLE MOUNTING DETAIL

USED ON SHEET 29-01 THRU 29-09
SCALE: 1 1/2" = 1'-0"

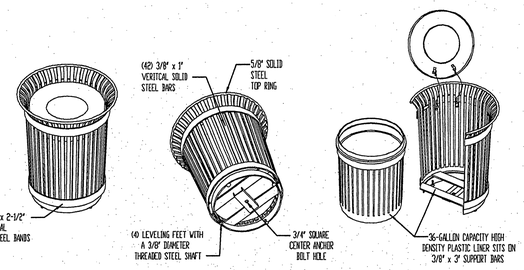

SECURITY
LID IS SECURED WITH VINYL COATED GALVANIZED STEEL AIRCRAFT CABLE. CABLE IS LOOPED AROUND ATTACHMENT BRACKETS AND CRIMPED IN PLACE.

LIDS
SHOWN WITH STANDARD TAPERED FORMED LID.

NOTES:
1. DRAWING NOT TO SCALE. DO NOT SCALE DRAWINGS.
2. ALL FABRICATED METAL COMPONENTS ARE STEEL SHOTBLASTED, ETCHED, PHOSPHATIZED, PREHEATED, AND ELECTROSTATICALLY POWDER-COATED WITH T.G.I.C. POLYESTER POWDER COATINGS. PRODUCTS ARE FULLY CLEANED AND PRETREATED, PREHEATED AND COATED WHILE HOT TO FILL CREVICES AND BUILD COATING FILM. COATED PARTS ARE THEN FULLY CURED TO COATING MANUFACTURER'S SPECIFICATIONS. THE THICKNESS OF THE RESULTING FINISH COAT AVERAGES 8-10 MILS (200-250 MICRONS).
3. ANCHOR BOLTS PROVIDED BY OTHERS.
4. THIS PRODUCT IS SHIPPED FULLY ASSEMBLED.

TRASH RECEPTACLE

VICTOR STANLEY: STEELSITES RB SERIES – STANDARD TAPERED FORMED LID
FAIRWEATHER: MODEL TR-12 – OPTIONAL 15 GALLON LINER & SPUN ALUMINUM FLAT TOP OR APPROVED EQUAL

COLOR: BLACK
SCALE: NTS

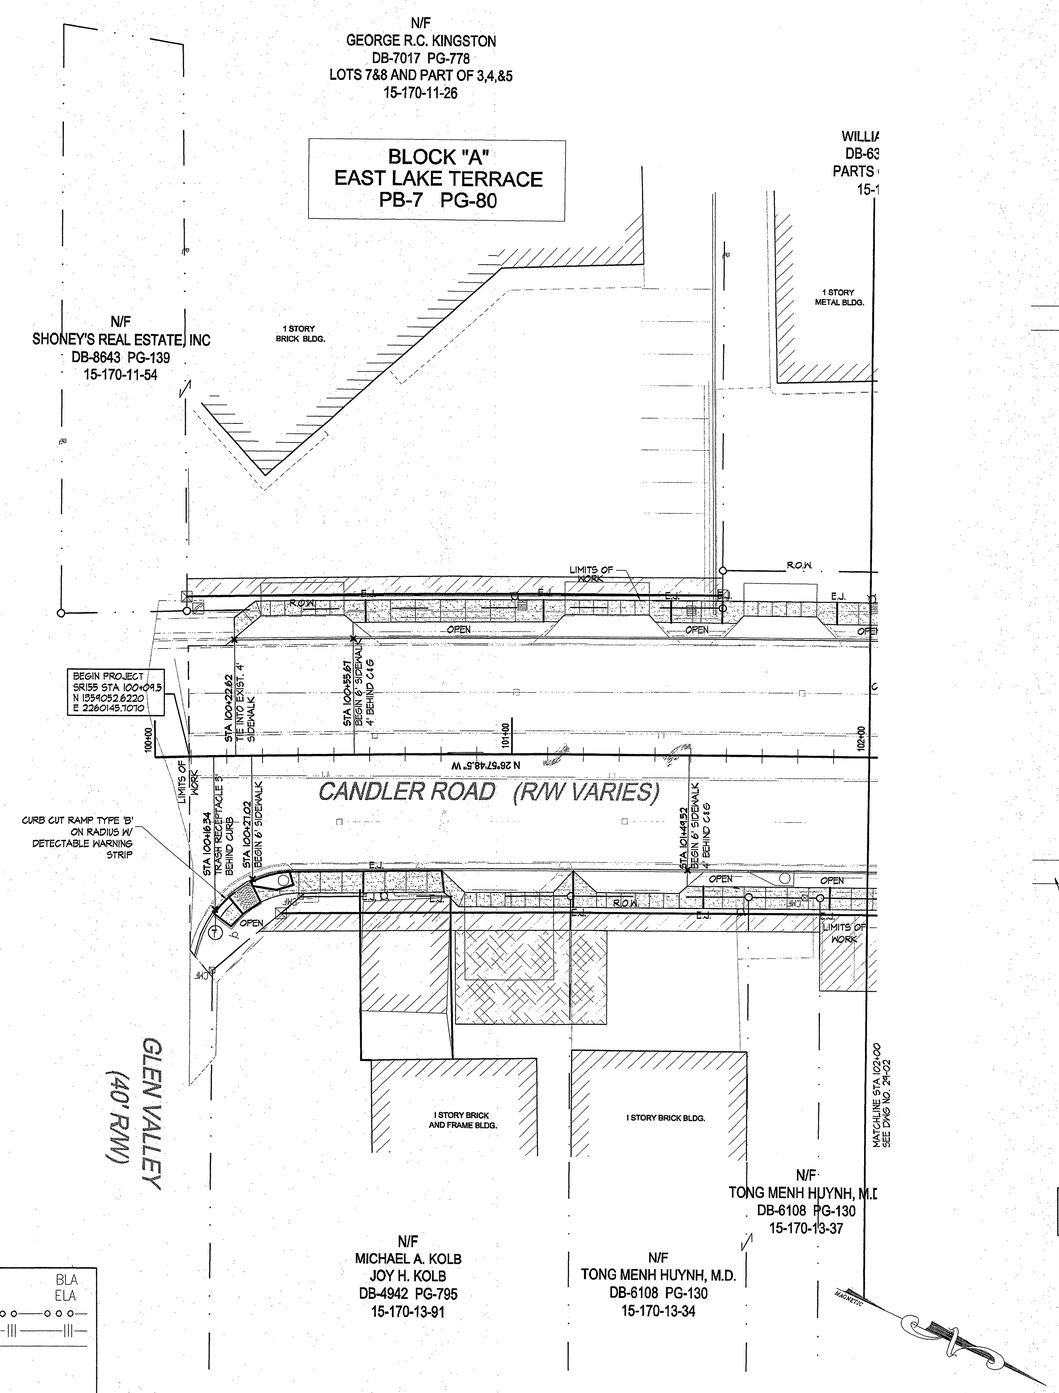

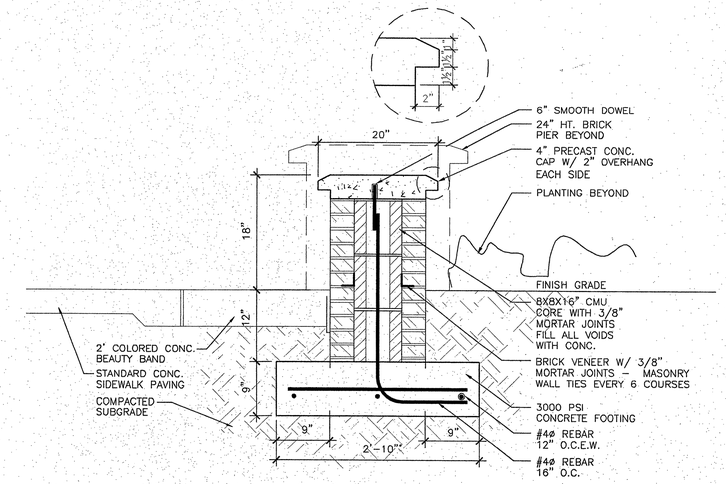

SECTION: BRICK WALL

USED ON SHEET 29-03
SCALE: 1" = 1'-0"

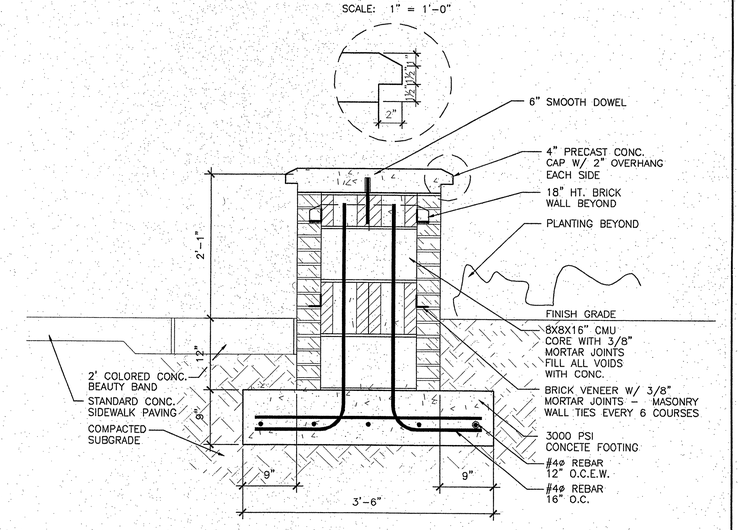

SECTION: BRICK PIER

USED ON SHEET 29-03
SCALE: 1" = 1'-0"

NOTE:
REF CIVIL SHEETS 13-01 THRU 13-09 FOR CURB AND DRIVEWAY APRON LAYOUT.

FINAL

DATE	REVISIONS	DATE	REVISIONS
23 JUN 05	MODIFIED TRASH RECEPTACLE NOTE		

PROPERTY LINE		BEGIN LIMIT OF ACCESS	BLA
REQUIRED R/W LINE	REQ'D R/W	END LIMIT OF ACCESS	ELA
TEMPORARY EASEMENT		EXIST. LIMIT OF ACCESS	
		EXIST. R/W AND LIMIT OF ACCESS	
		EXISTING R/W LINE	

SCALE IN FEET
0 20 40 80

STATE OF GEORGIA
DEPARTMENT OF TRANSPORTATION
OFFICE OF URBAN DESIGN

ROY ASHLEY & ASSOCIATES, INC.
Landscape Architects / Land Planners
3715 Northside Parkway
100 Northcreek, Suite 100
Atlanta, Georgia 30339
Phone (404)352-2300
Fax (404)365-1694

CANDLER ROAD
ARTERIAL ENHANCEMENT

HARDSCAPE PLAN
Candler Road

DRAWING No.
29-01