STATE	PROJECT NUMBER	SHEET NO.	TOTAL SHEETS
GA.	HPP-9014(25)	79	140
REVISION DATES			

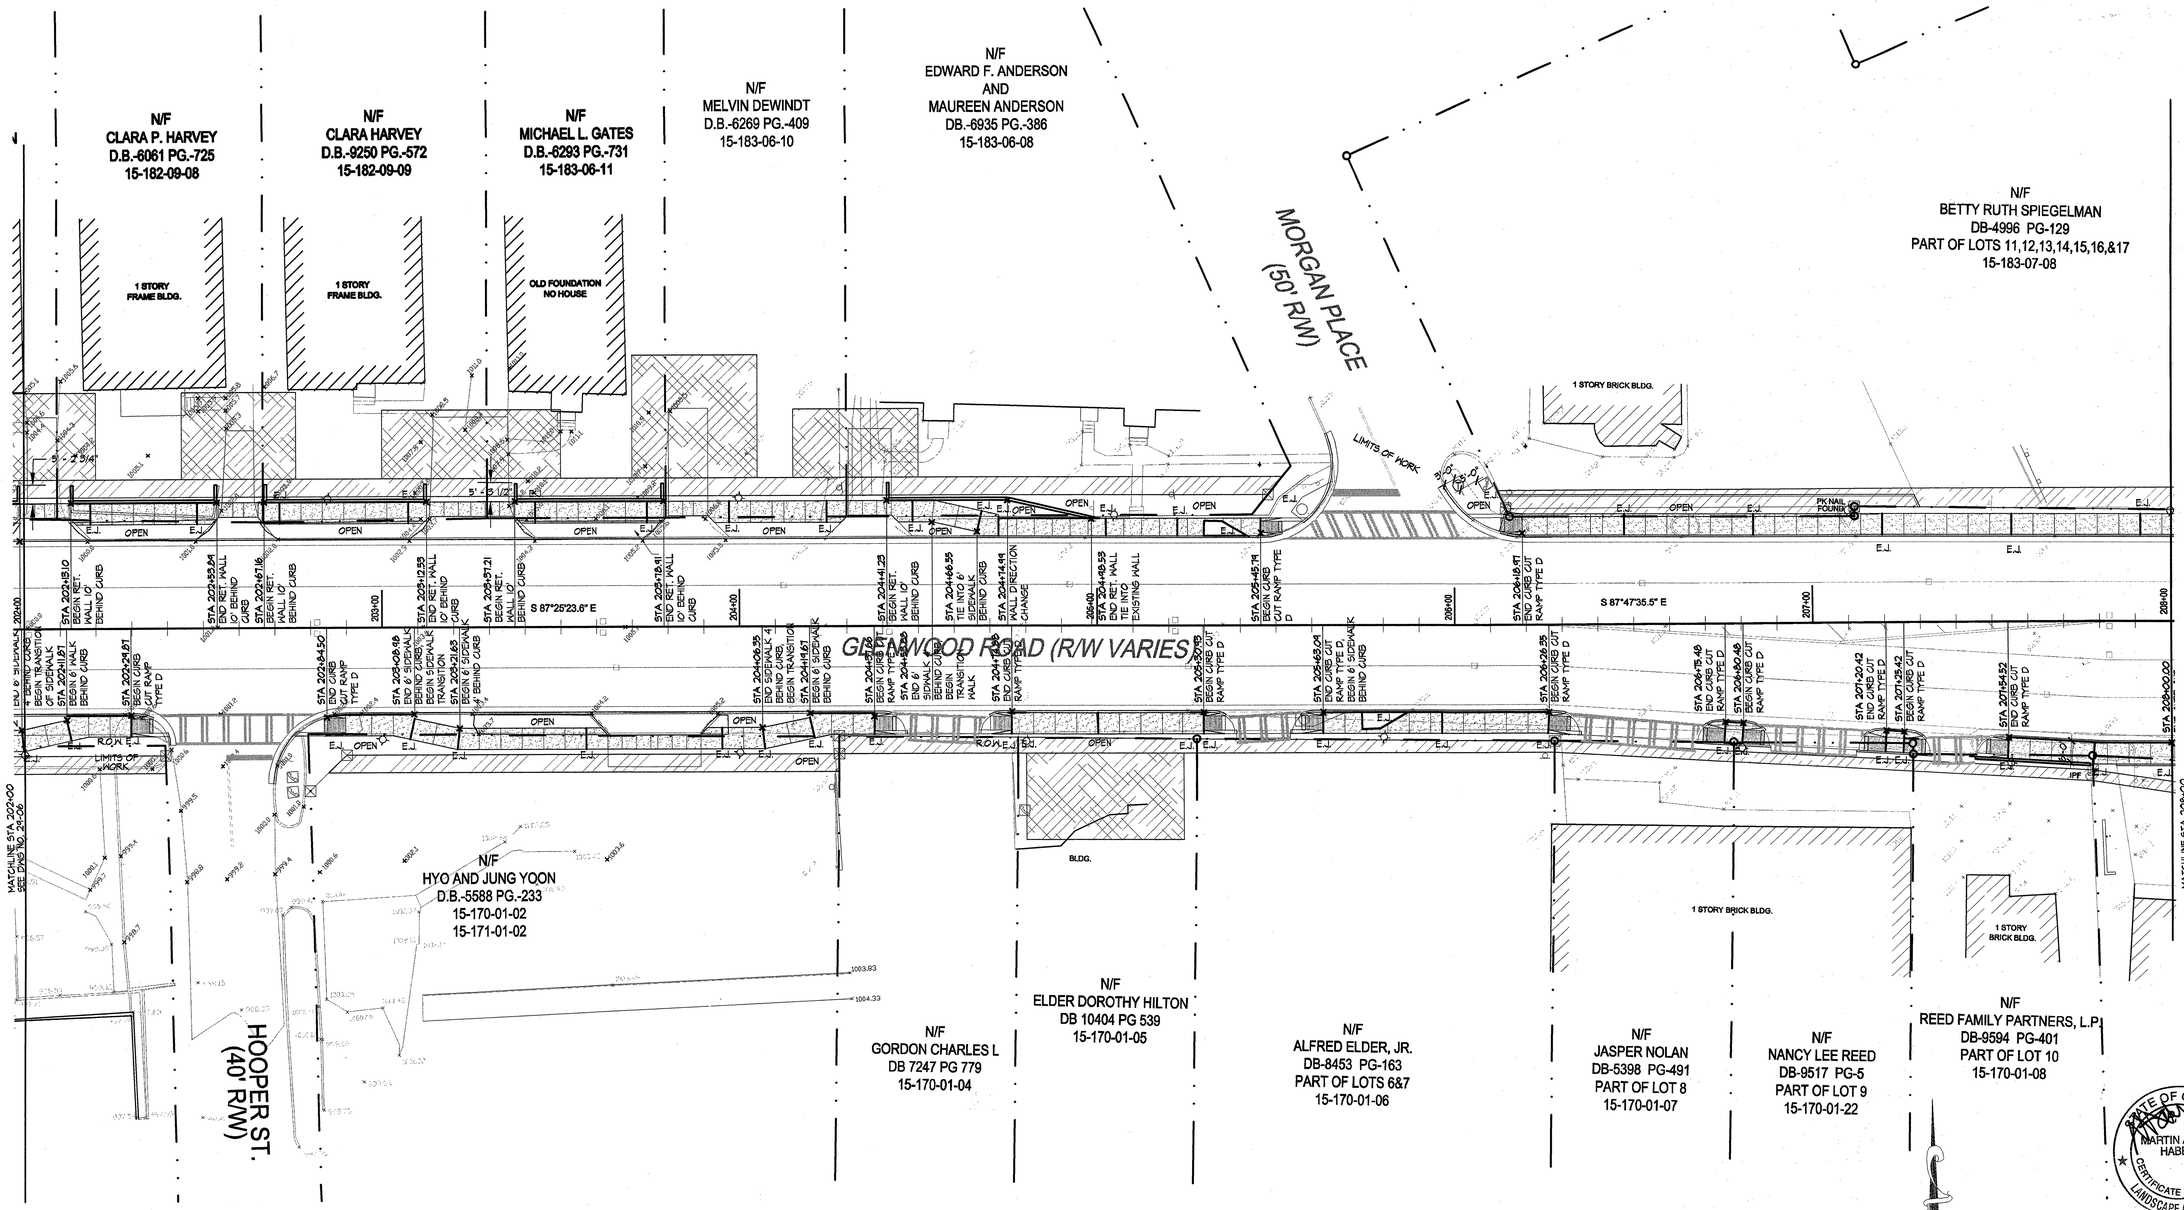

NOTE:
REF CIVIL SHEETS 13-01 THRU 13-09
FOR CURB AND DRIVEWAY APRON LAYOUT.

FINAL

SCALE IN FEET
0 20 40 80

STATE OF GEORGIA
DEPARTMENT OF TRANSPORTATION
OFFICE OF URBAN DESIGN

ROY ASHLEY & ASSOCIATES, INC.
Landscape Architects / Land Planners

CANDLER ROAD
ARTERIAL ENHANCEMENT

HARDSCAPE PLAN
Glenwood Road

DRAWING No.
29-07