STATE	PROJECT NUMBER	SHEET NO.	TOTAL SHEETS
GA.	HPP-9014(25)	93	140

REVISION DATES

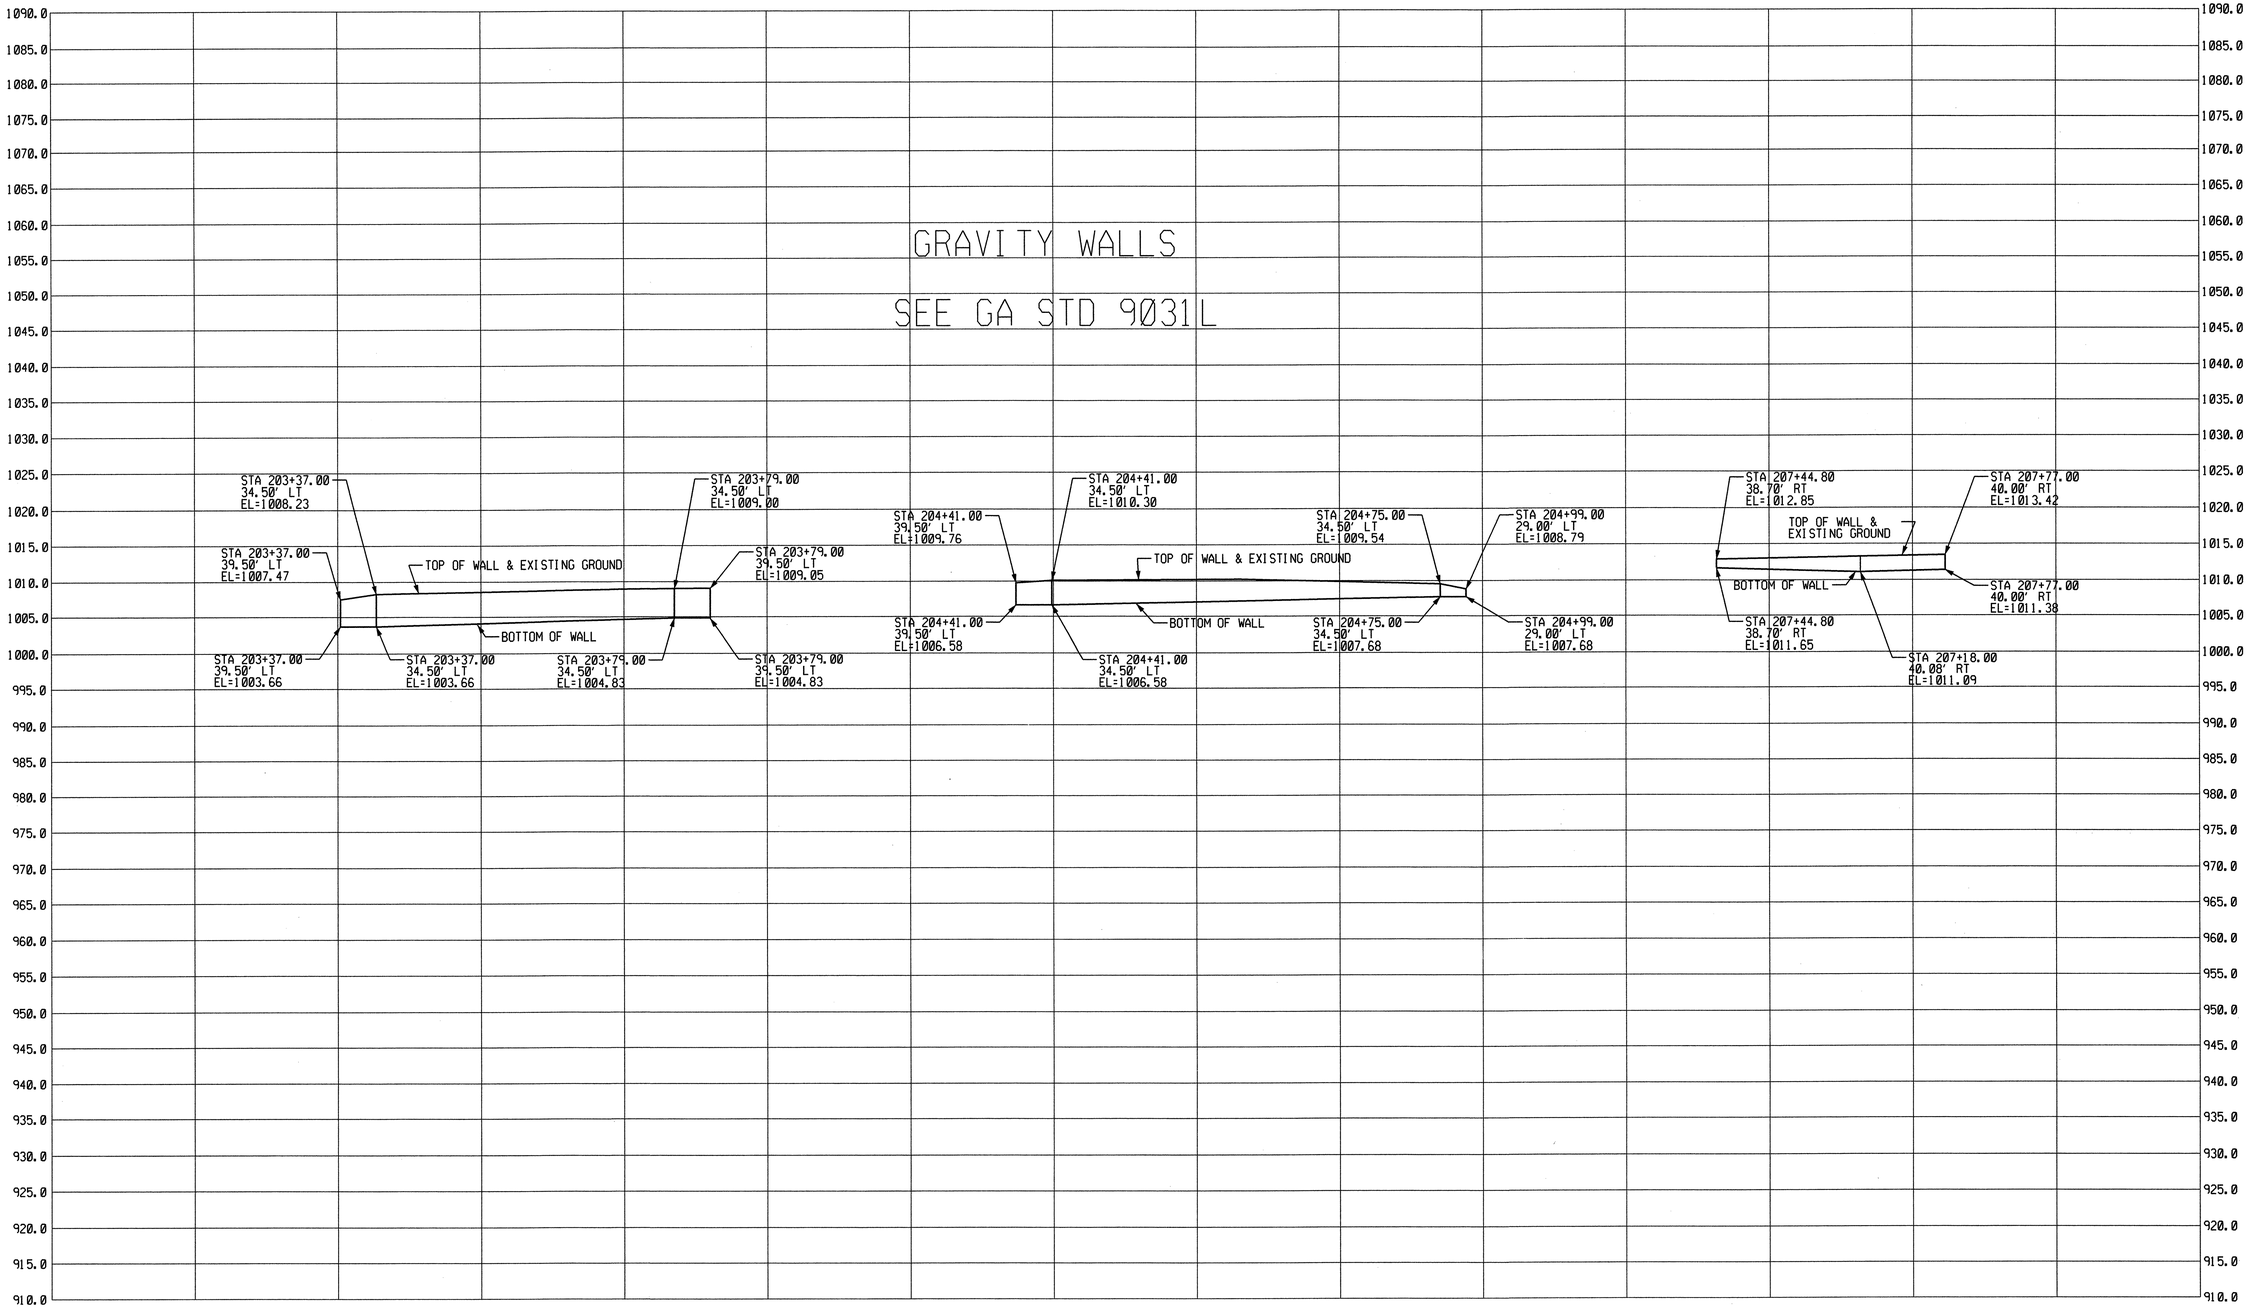

05/12/2006 8:28:48 PM:\TRAFFIC\45196-001_Candler_Road\Roadway\GRAVITY_WALL.DGN

1' = 10' HORIZ.
1' = 20' VERT.

URS
400 NORTHPARK TOWN CENTER, SUITE 900
1000 ABERNATHY ROAD NE
ATLANTA, GEORGIA 30328
TEL: (678) 808-8800 FAX: (678) 808-8400

CANDLER ROAD
ARTERIAL ENHANCEMENT — GRAVITY WALL ENVELOPES

DRAWING No.
31-02

...\Roadway\GRAVITY_WALL.DGN