STATE	PROJECT NUMBER	SHEET NO.	TOTAL SHEETS
GA.	HPP-9014(25)	98	140

REVISION DATES

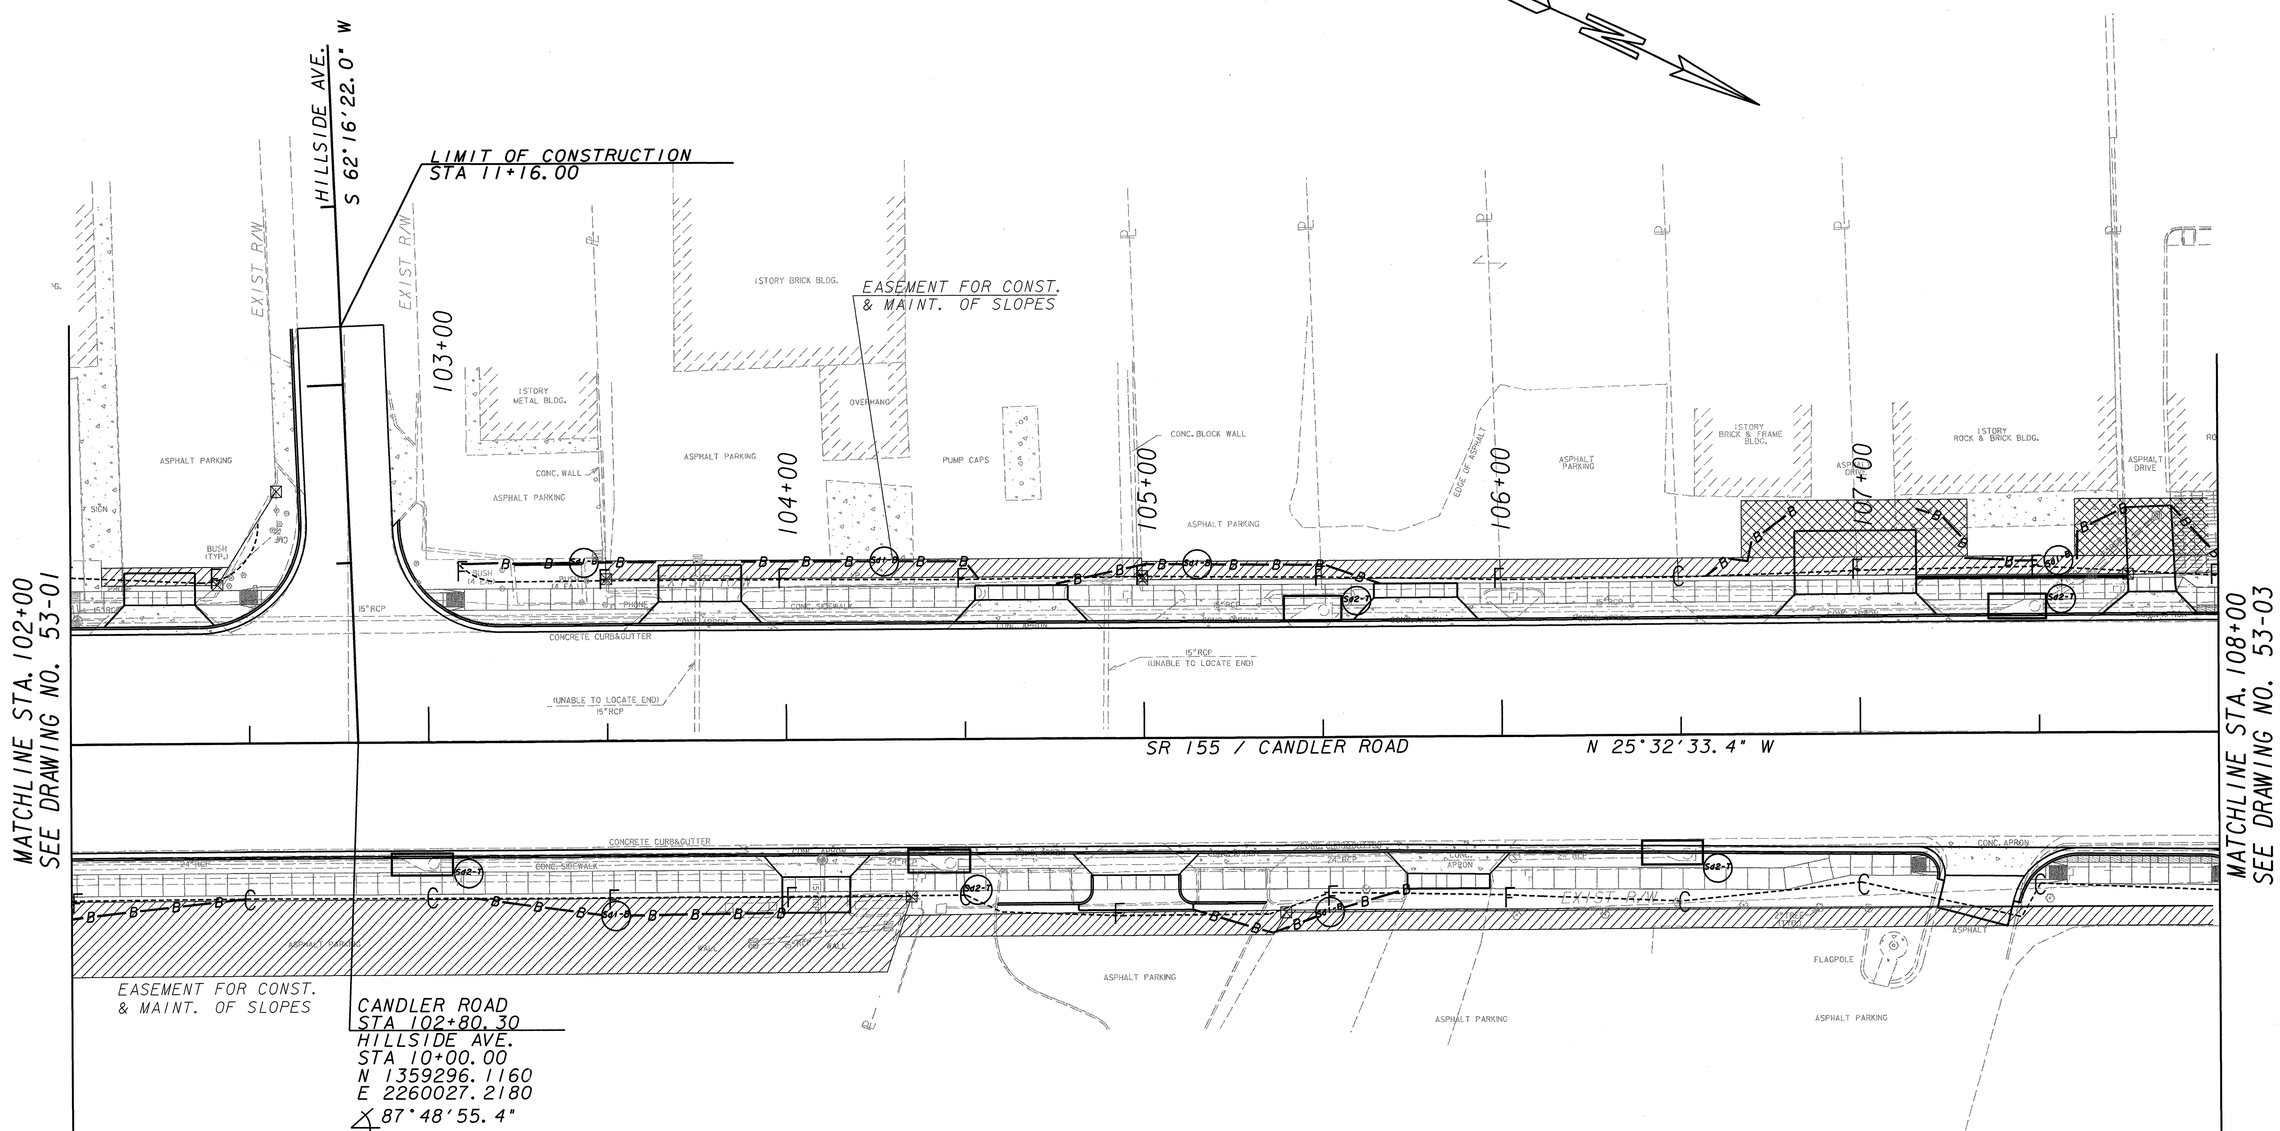

SCALE IN FEET
0 20 40 80

STATE OF GEORGIA
DEPARTMENT OF TRANSPORTATION
DISTRICT 7

URS
400 NORTHPARK TOWN CENTER, SUITE 900
1000 ABERNATHY ROAD NE
ATLANTA, GEORGIA 30328
TEL: (678) 808-8800 FAX: (678) 808-8400

CANDLER ROAD
ARTERIAL ENHANCEMENT — BMP LOCATION DETAILS

DRAWING No.
53-02

05/12/2009 4:27:02 PM: \traffic\45196-001_candler_road\roadway\753170e02.dgn

...\roadway\753170e02.dgn