DATETIME$$$ $USER$	PRF $$PENTABLE$$	DGN	STATE	PROJECT NUMBER	SHEET NO.	TOTAL SHEETS
			GA	NH000-0085-02(153)	1	296

LOCATION SKETCH

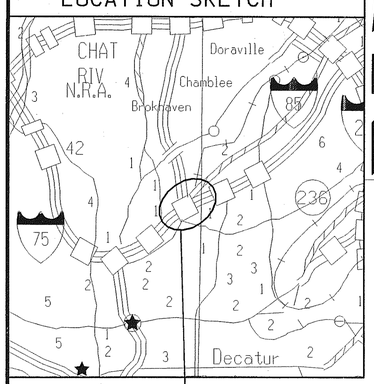

PROJECT LOCATION

DEPARTMENT OF TRANSPORTATION
STATE OF GEORGIA

GEORGIA811 Utilities Protection Center, Inc
Know what's below. Call before you dig.

PLAN AND PROFILE OF PROPOSED
SR 400/INTERSTATE 85 CONNECTOR RAMPS

FULTON AND DEKALB COUNTIES
FEDERAL AID PROJECT NH000-0085-02(153)

FEDERAL ROUTE = 85
STATE ROUTE = 400 & 403
P.I.NO.762380

COSTING PLANS FOR DESIGN-BUILD

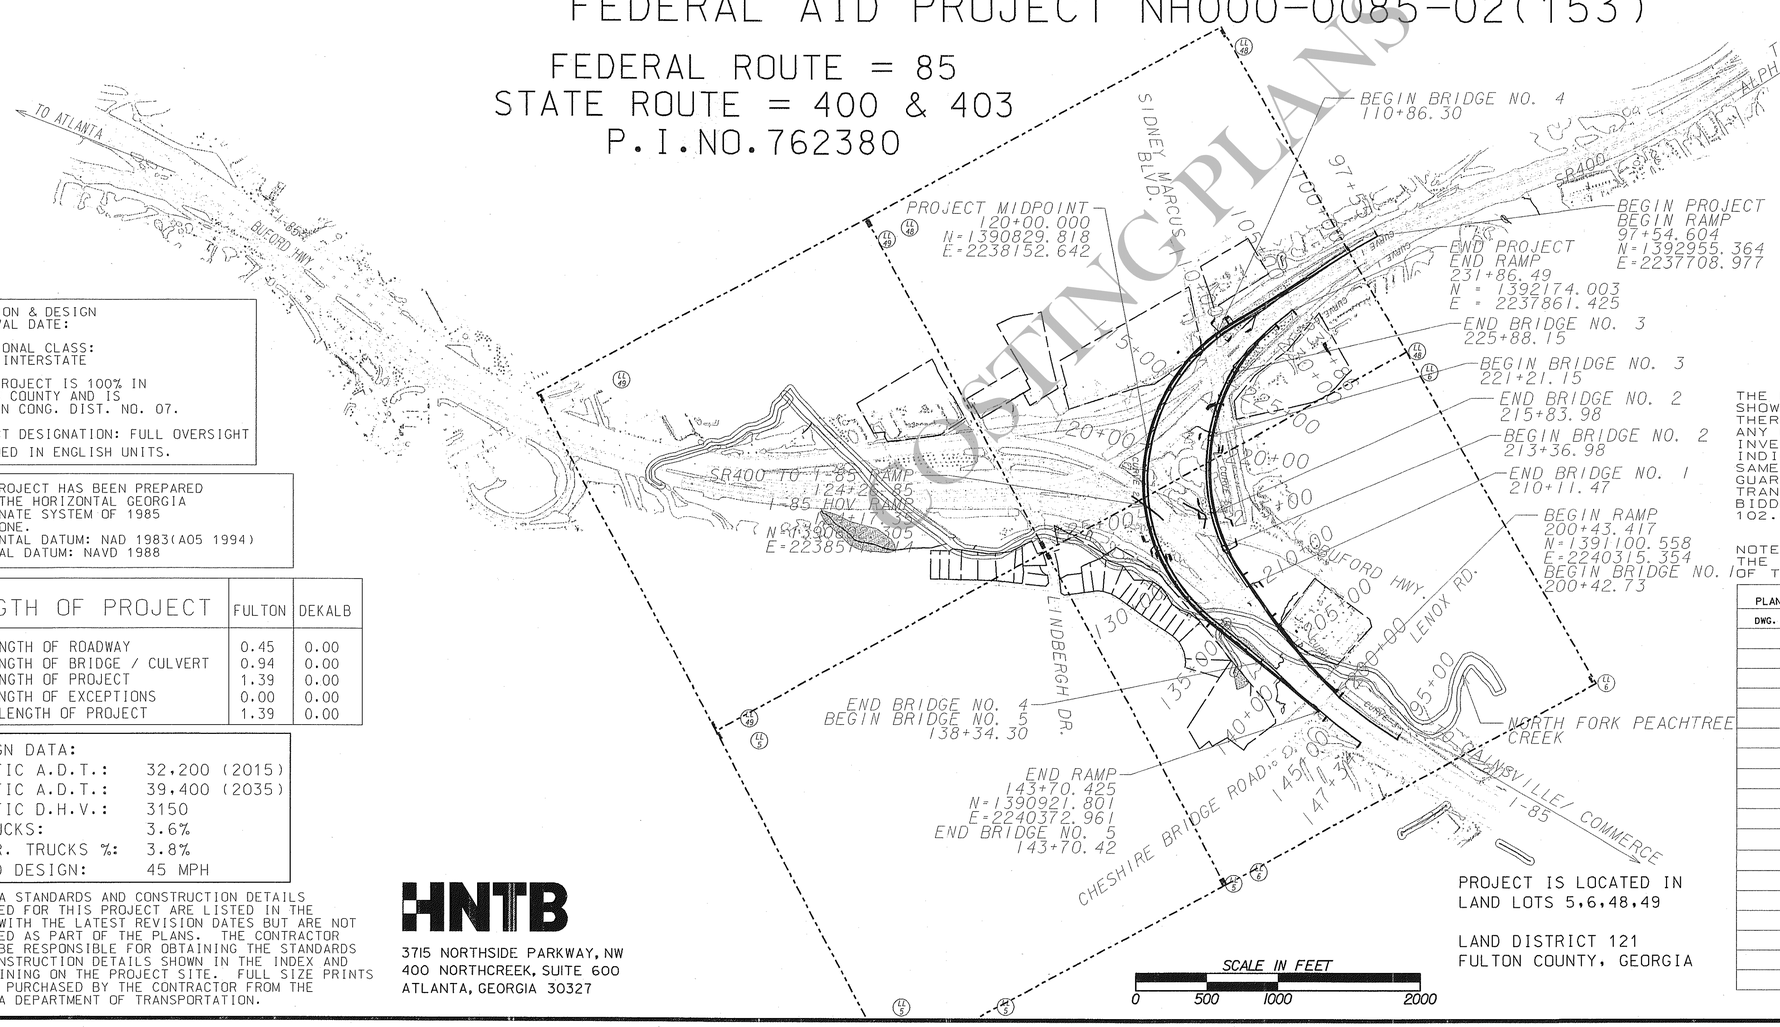

COSTING PLANS

LOCATION & DESIGN APPROVAL DATE:

FUNCTIONAL CLASS:
URBAN INTERSTATE

THIS PROJECT IS 100% IN FULTON COUNTY AND IS 100% IN CONG. DIST. NO. 07.

PROJECT DESIGNATION: FULL OVERSIGHT
DESIGNED IN ENGLISH UNITS.

THIS PROJECT HAS BEEN PREPARED USING THE HORIZONTAL GEORGIA COORDINATE SYSTEM OF 1985 WEST ZONE.
HORIZONTAL DATUM: NAD 1983(A05 1994)
VERTICAL DATUM: NAVD 1988

LENGTH OF PROJECT	FULTON	DEKALB
NET LENGTH OF ROADWAY	0.45	0.00
NET LENGTH OF BRIDGE / CULVERT	0.94	0.00
NET LENGTH OF PROJECT	1.39	0.00
NET LENGTH OF EXCEPTIONS	0.00	0.00
GROSS LENGTH OF PROJECT	1.39	0.00

DESIGN DATA:	
TRAFFIC A.D.T.:	32,200 (2015)
TRAFFIC A.D.T.:	39,400 (2035)
TRAFFIC D.H.V.:	3150
% TRUCKS:	3.6%
24 HR. TRUCKS %:	3.8%
SPEED DESIGN:	45 MPH

GEORGIA STANDARDS AND CONSTRUCTION DETAILS REQUIRED FOR THIS PROJECT ARE LISTED IN THE INDEX WITH THE LATEST REVISION DATES BUT ARE NOT INCLUDED AS PART OF THE PLANS. THE CONTRACTOR SHALL BE RESPONSIBLE FOR OBTAINING THE STANDARDS AND CONSTRUCTION DETAILS SHOWN IN THE INDEX AND MAINTAINING ON THE PROJECT SITE. FULL SIZE PRINTS MAY BE PURCHASED BY THE CONTRACTOR FROM THE GEORGIA DEPARTMENT OF TRANSPORTATION.

HNTB
3715 NORTHSIDE PARKWAY, NW
400 NORTHCREEK, SUITE 600
ATLANTA, GEORGIA 30327

PLAN PREPARED BY: HNTB CORPORATION
UNDER THE SUPERVISION OF : JAMES D. HOOD, P.E.

SIGNATURE

CHIEF ENGINEER

OFFICE HEAD

THE DATA TOGETHER WITH ALL OTHER INFORMATION SHOWN ON THESE PLANS OR IN ANYWAY INDICATED THEREBY, WHETHER BY DRAWINGS OR NOTES, OR IN ANY OTHER MANNER, ARE BASED UPON FIELD INVESTIGATIONS AND ARE BELIEVED TO BE INDICATIVE OF ACTUAL CONDITIONS. HOWEVER, THE SAME ARE SHOWN AS INFORMATION ONLY, ARE NOT GUARANTEED, AND DO NOT BIND THE DEPARTMENT OF TRANSPORTATION IN ANY WAY. THE ATTENTION OF BIDDER IS SPECIFICALLY DIRECTED TO SUBSECTIONS 102.04, 102.05, AND 104.03 OF THE SPECIFICATIONS.

NOTE : ALL WORK TO BE DONE IN ACCORDANCE WITH THE STANDARD SPECIFICATIONS OF THE DEPARTMENT OF TRANSPORTATION OF GEORGIA, CURRENT EDITION.

PROJECT IS LOCATED IN
LAND LOTS 5,6,48,49

LAND DISTRICT 121
FULTON COUNTY, GEORGIA

PLANS COMPLETED: XX/XX/20XX

DWG. #	REVISION #	DATE OF REV.	COMMENT/REASON FOR REVISION

DWG. NO. 1-01