DEPARTMENT OF TRANSPORTATION
STATE OF GEORGIA

PLAN AND PROFILE OF PROPOSED
SR 400 / INTERSTATE 85 CONNECTOR RAMPS
FULTON AND DEKALB COUNTIES

FEDERAL AID PROJECT
NH000-0085-02(153)

FEDERAL ROUTE * 85
STATE ROUTE * 400 & 403
P.I.NO. 762380

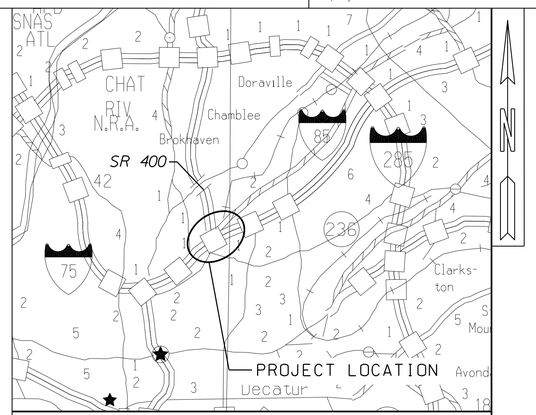

LOCATION SKETCH

DESIGN DATA:	
TRAFFIC A.D.T.:	32,200 (2015)
TRAFFIC A.D.T.:	39,400 (2035)
TRAFFIC D.H.V.:	3150
DIRECTIONAL DIST:	100%
% TRUCKS:	3.6%
24 HR.TRUCKS %:	3.8%
SPEED DESIGN:	45 MPH

LOCATION & DESIGN APPROVAL DATE: 07/13/11

FUNCTIONAL CLASS:
URBAN INTERSTATE

THIS PROJECT IS MAINLY IN FULTON COUNTY AND IS 100% IN CONG.DIST.NO.5 .

ONLY SIGN WORK IS PERFORMED IN DEKALB COUNTY

PROJECT DESIGNATION: FULL OVERSIGHT

THIS PROJECT HAS BEEN PREPARED USING THE HORIZONTAL GEORGIA COORDINATE SYSTEM OF 1984 (NAD 1983)/94 WEST ZONE, AND THE NORTH AMERICAN VERTICAL DATUM (NAVD) OF 1988.

NOTE :
ALL REFERENCES IN THIS DOCUMENT, WHICH INCLUDES ALL PAPERS, WRITINGS, DOCUMENTS, DRAWINGS, OR PHOTOGRAPHS USED, OR TO BE USED IN CONNECTION WITH THIS DOCUMENT, TO "STATE HIGHWAY DEPARTMENT OF GEORGIA", "STATE HIGHWAY DEPARTMENT", GEORGIA STATE HIGHWAY DEPARTMENT", "HIGHWAY DEPARTMENT", OR "DEPARTMENT" WHEN THE CONTEXT THEREOF MEANS THE STATE HIGHWAY DEPARTMENT OF GEORGIA, AND SHALL BE DEEMED TO MEAN THE DEPARTMENT OF TRANSPORTATION.

THE DATA, TOGETHER WITH ALL OTHER INFORMATION SHOWN ON THESE PLANS OR IN ANYWAY INDICATED THEREBY, WHETHER BY DRAWINGS OR NOTES, OR IN ANY OTHER MANNER, ARE BASED UPON FIELD INVESTIGATIONS AND ARE BELIEVED TO BE INDICATIVE OF ACTUAL CONDITIONS. HOWEVER, THE SAME ARE SHOWN AS INFORMATION ONLY, ARE NOT GUARANTEED, AND DO NOT BIND THE DEPARTMENT OF TRANSPORTATION IN ANY WAY. THE ATTENTION OF BIDDER IS SPECIFICALLY DIRECTED TO SUBSECTIONS 102.04, 102.05, AND 104.03 OF THE SPECIFICATIONS.

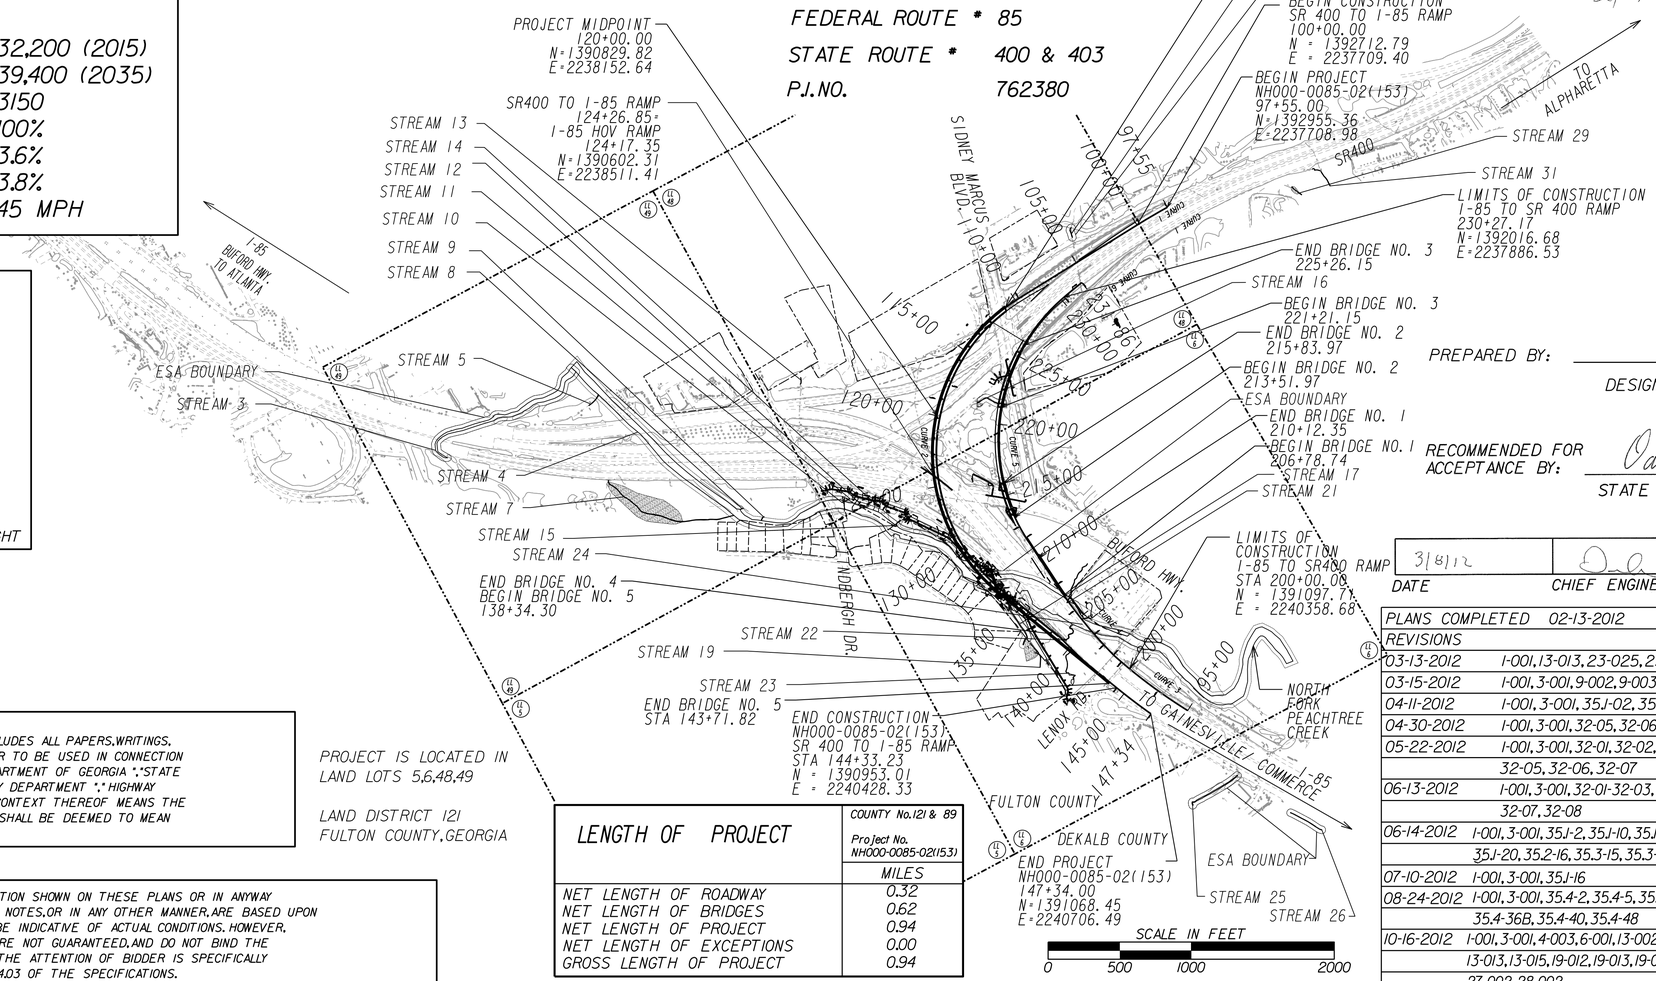

PROJECT IS LOCATED IN LAND LOTS 5,6,48,49

LAND DISTRICT 121
FULTON COUNTY, GEORGIA

LENGTH OF PROJECT	COUNTY No.121 & 89 Project No. NH000-0085-02(153) MILES
NET LENGTH OF ROADWAY	0.32
NET LENGTH OF BRIDGES	0.62
NET LENGTH OF PROJECT	0.94
NET LENGTH OF EXCEPTIONS	0.00
GROSS LENGTH OF PROJECT	0.94

SCALE IN FEET
0 500 1000 2000

GEORGIA REGISTERED No. 22520 PROFESSIONAL ENGINEER THOMAS N. BARWICK
2/13/12

RELEASED FOR CONSTRUCTION
FEBRUARY 28, 2012

Archer Western Contractors

Heath & Lineback Engineers INCORPORATED
2390 CANTON ROAD, BUILDING 200
MARIETTA, GEORGIA 30066-5393
(770)424-1668

PREPARED BY: DESIGN

RECOMMENDED FOR ACCEPTANCE BY: STATE INNOVATIVE PROGRAM DELIVERY ENGINEER

3/8/12 DATE — CHIEF ENGINEER

PLANS COMPLETED 02-13-2012		10-18-2012	1-001, 2-002, 3-001, 13-005, 19-005, 24-00A
REVISIONS			24-005, 35.4-2, 35.4-5, 35.4-8, 35.4-21,
03-13-2012	1-001, 13-013, 23-025, 23-026		35.4-29, 35.4-30, 35.4-32, 35.4-33,
03-15-2012	1-001, 3-001, 9-002, 9-003, 32-07		35.4-35, 35.4-43, 35.4-48, 44-00A
04-11-2012	1-001, 3-001, 35.J-02, 35.J-16	02-14-13	1-001, 3-001, 35.J-2, 35.J-4, 35.J-6, 35.J-8,
04-30-2012	1-001, 3-001, 32-05, 32-06, 32-08		35.J-15, 35.J-15A, 35.J-16, 35.J-19
05-22-2012	1-001, 3-001, 32-01, 32-02, 32-03,	02-20-13	1-001, 2-001, 3-001, 13-005, 22-008, 32.J-01,
	32-05, 32-06, 32-07		32.J-02, 32.J-03, 32.J-04
06-13-2012	1-001, 3-001, 32-01-32-03, 32-05,	02-22-13	1-001, 3-001, 13-003, 22-003, 35.4-5,
	32-07, 32-08		35.4-36A, 35.4-36B, 35.4-48
06-14-2012	1-001, 3-001, 35.J-2, 35.J-10, 35.J-16,	04-05-13	1-001, 3-001, 3-002, 26-013, 26-015
	35.J-20, 35.2-16, 35.3-15, 35.3-19	06-13-13	1-001, 3-002, 13-015, 19-015, 22-004, 24-015, 25-014, 44-015
07-10-2012	1-001, 3-001, 35.J-16	09-26-13	1-001, 3-002, 29-001-29-009, 29-013, 29-014, 29-017,
08-24-2012	1-001, 3-001, 35.4-2, 35.4-5, 35.4-36A,		29-018, 29-024-29-029, 29-031-29-035
	35.4-36B, 35.4-40, 35.4-48	10-17-13	1-001, 3-002, 32-07
10-16-2012	1-001, 3-001, 4-003, 6-001, 13-002, 13-012		
	13-013, 13-015, 19-012, 19-013, 19-015		
	27-002, 28-002		