DATE$$$	TIME$$$	PRF	DGN
$USER$		$$PENTABLE$$	

STATE	PROJECT NUMBER	SHEET NO.	TOTAL SHEETS
GA	NH000-0085-02(153)	39	623

VOID

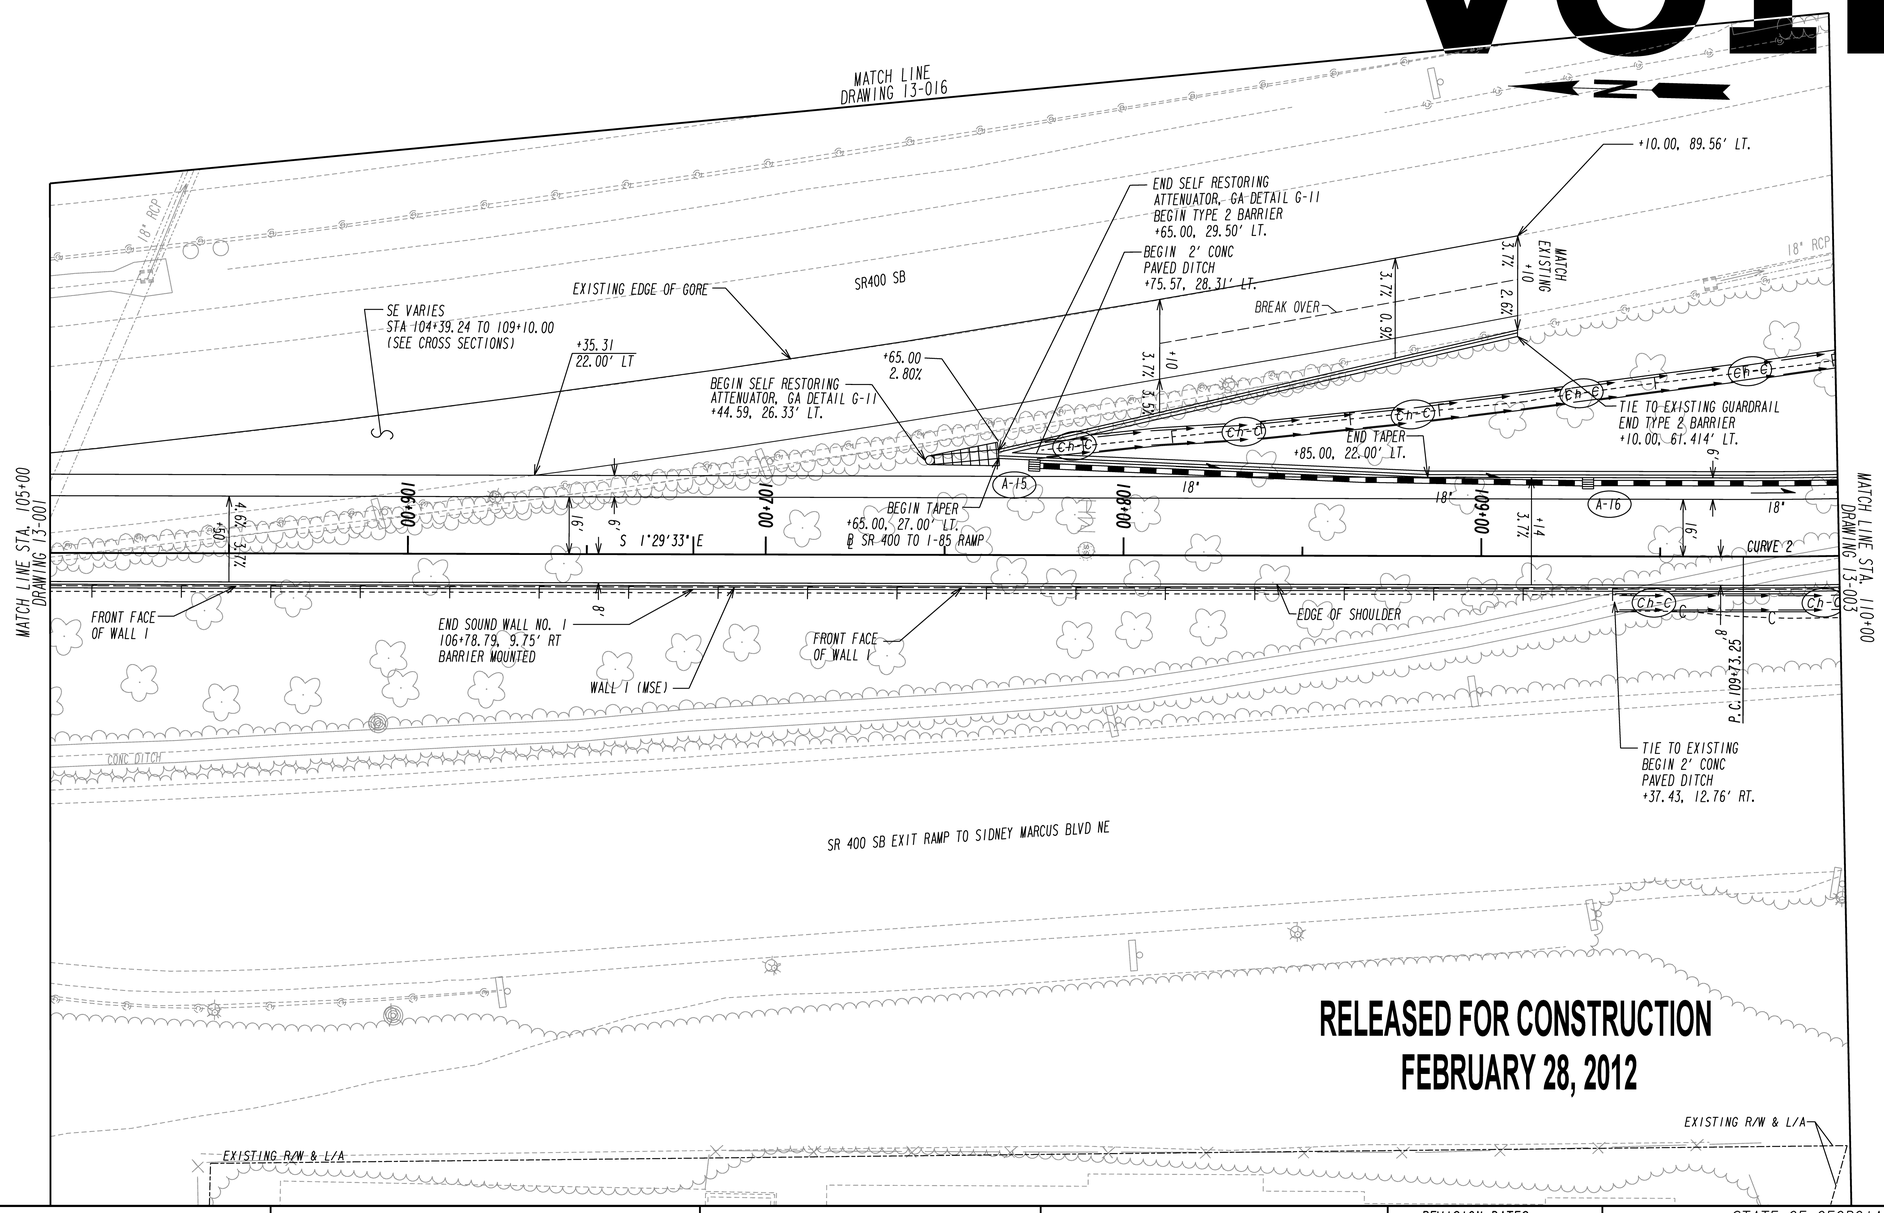

RELEASED FOR CONSTRUCTION
FEBRUARY 28, 2012

PROPERTY AND EXISTING R/W LINE
REQUIRED R/W LINE
CONSTRUCTION LIMITS
EASEMENT FOR CONSTR & MAINTENANCE OF SLOPES
EASEMENT FOR CONSTR OF SLOPES
EASEMENT FOR CONSTR OF DRIVES

BEGIN LIMIT OF ACCESS.....BLA
END LIMIT OF ACCESS.....ELA
LIMIT OF ACCESS
REQ'D R/W & LIMIT OF ACCESS

Archer Western Contractors

Heath & Lineback Engineers
INCORPORATED
2390 CANTON ROAD, BUILDING 200
MARIETTA, GEORGIA 30066-5393
(770)424-1668

SCALE IN FEET
0 20 40 80

REVISION DATES

STATE OF GEORGIA
DEPARTMENT OF TRANSPORTATION
OFFICE: INNOVATIVE PROGRAM DELIVERY

MAINLINE PLAN
SR 400 SB TO I-85 NB

S.R. 400/ I-85
CONNECTOR RAMPS

DRAWING No.
13-002

3/1/2007 GPLN