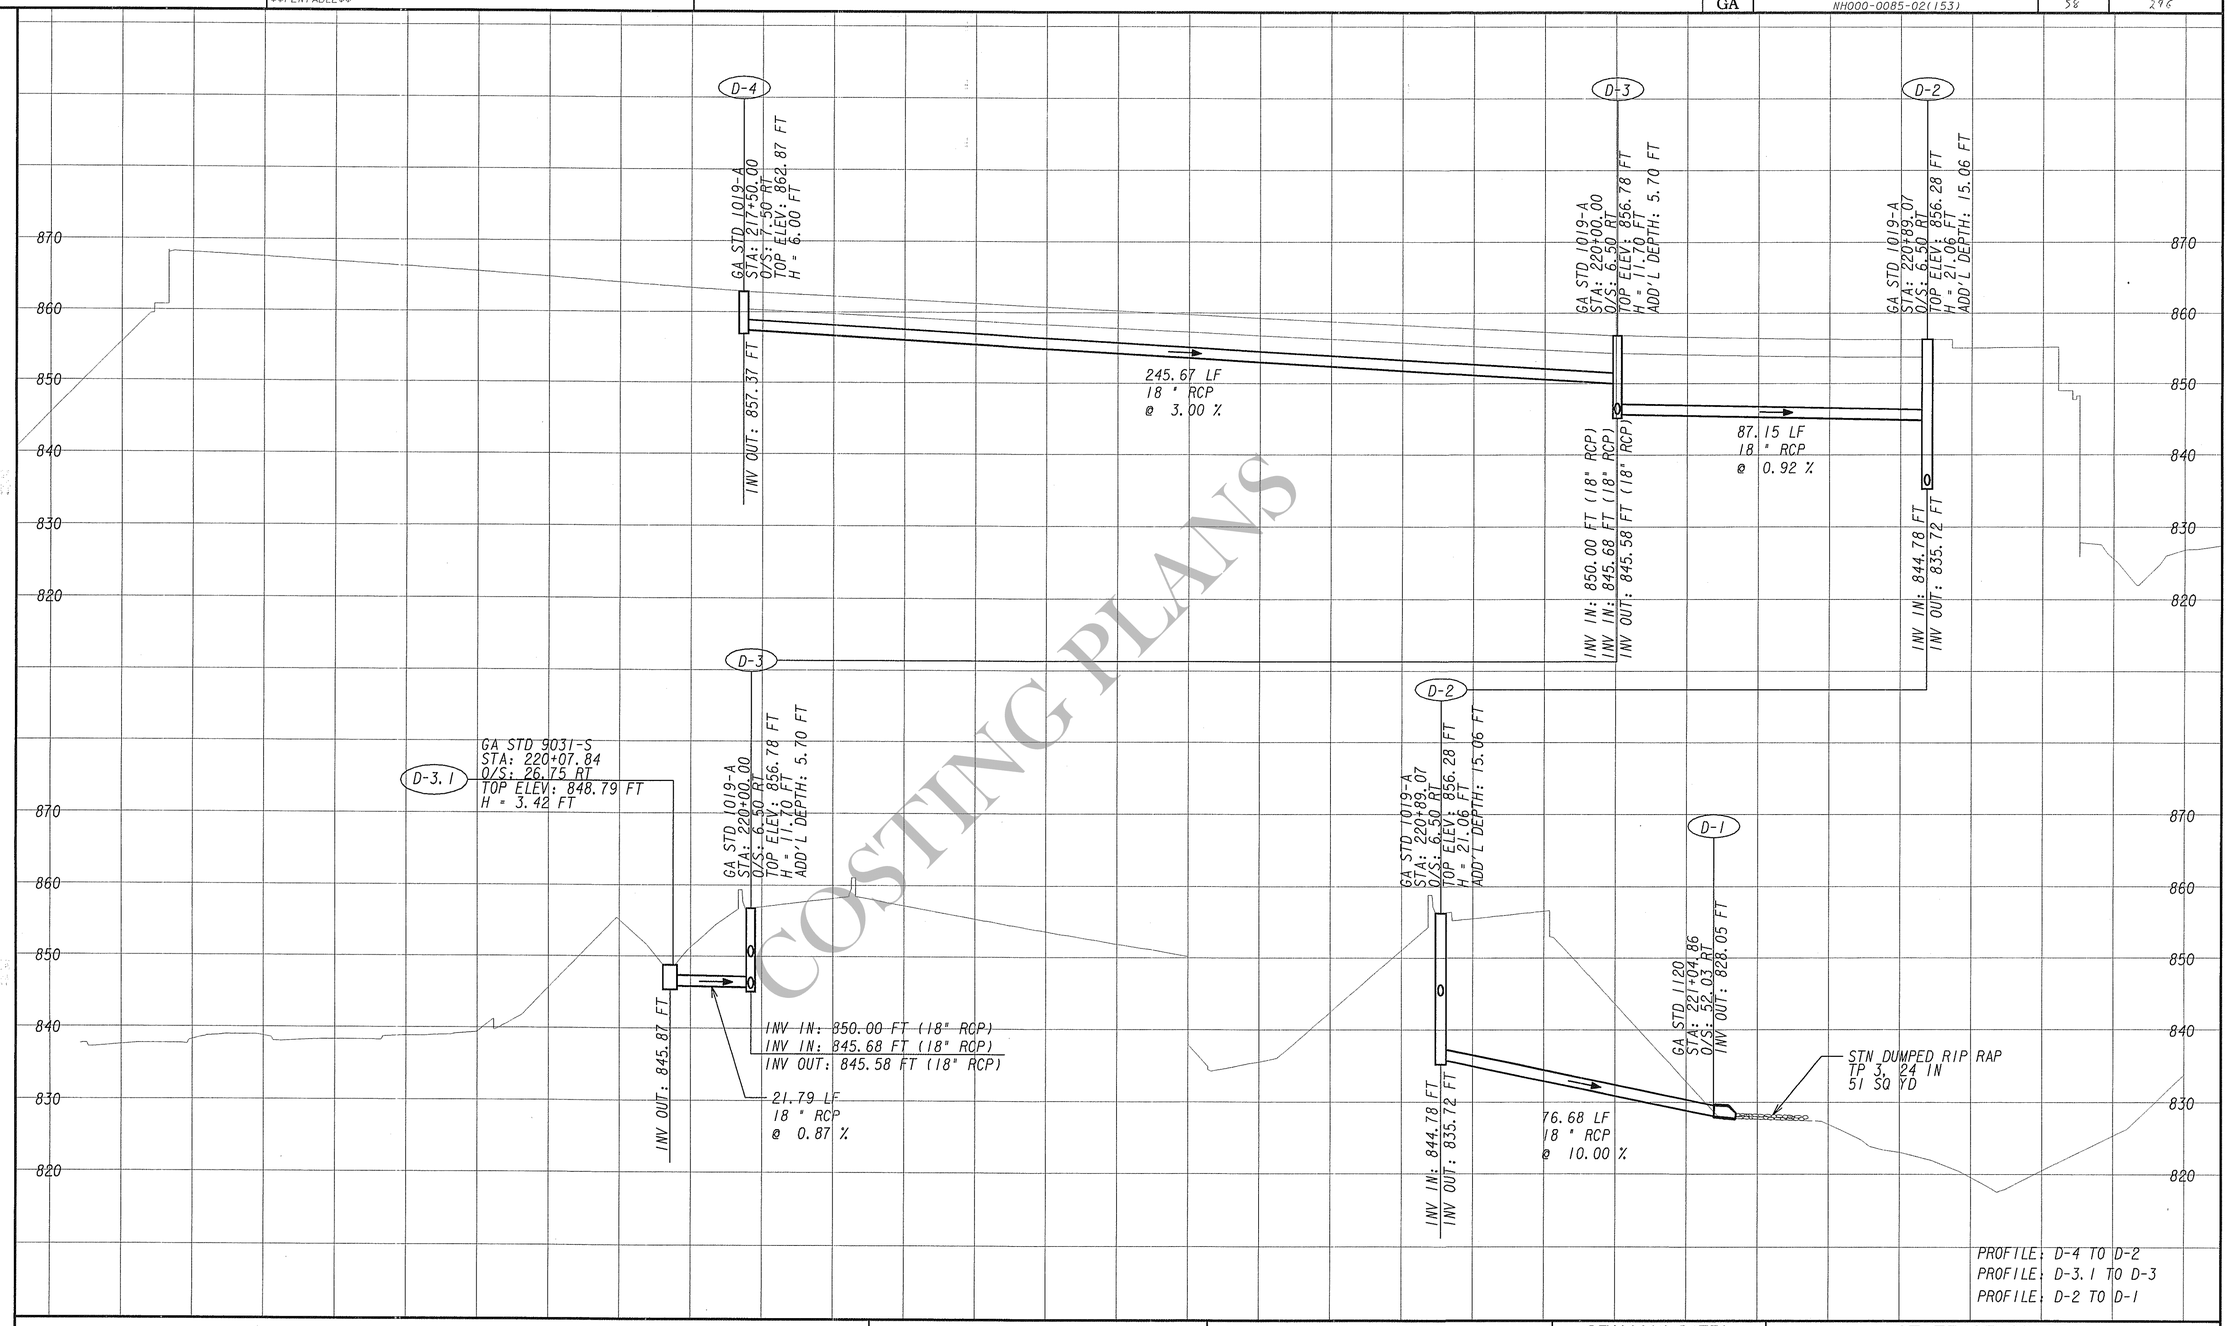

PROPERTY LINE	—PL—	BEGIN LIMIT OF ACCESS	BLA
REQUIRED R/W LINE		END LIMIT OF ACCESS	ELA
CONSTRUCTION LIMITS	—C—F—	LIMIT OF ACCESS	
EASEMENT FOR CONSTR & MAINTENANCE OF SLOPES		R/W AND LIMIT OF ACCESS	
EASEMENT FOR CONSTR OF SLOPES		EXISTING R/W LINE	
EASEMENT FOR CONSTR OF DRIVES		OBLITERATE & REMOVE PAVEMENT & GRADE TO DRAIN	

HNTB

3715 NORTHSIDE PARKWAY, NW
400 NORTHCREEK, SUITE 600
ATLANTA, GEORGIA 30327

COSTING PLANS FOR DESIGN-BUILD

HORIZONTAL SCALE: 1" = 20'
VERTICAL SCALE: 1" = 10'

REVISION DATES

STATE OF GEORGIA
DEPARTMENT OF TRANSPORTATION

OFFICE: URBAN DESIGN

DRAINAGE PROFILE

PROJECT: SR400/I-85 CONNECTOR RAMPS
COUNTY: FULTON & DEKALB

DRAWING NO. 22-07

3/1/2007 GPLN