SEE TYPICAL SECTION SHEETS FOR RECOMMENDED PAVEMENT SECTION

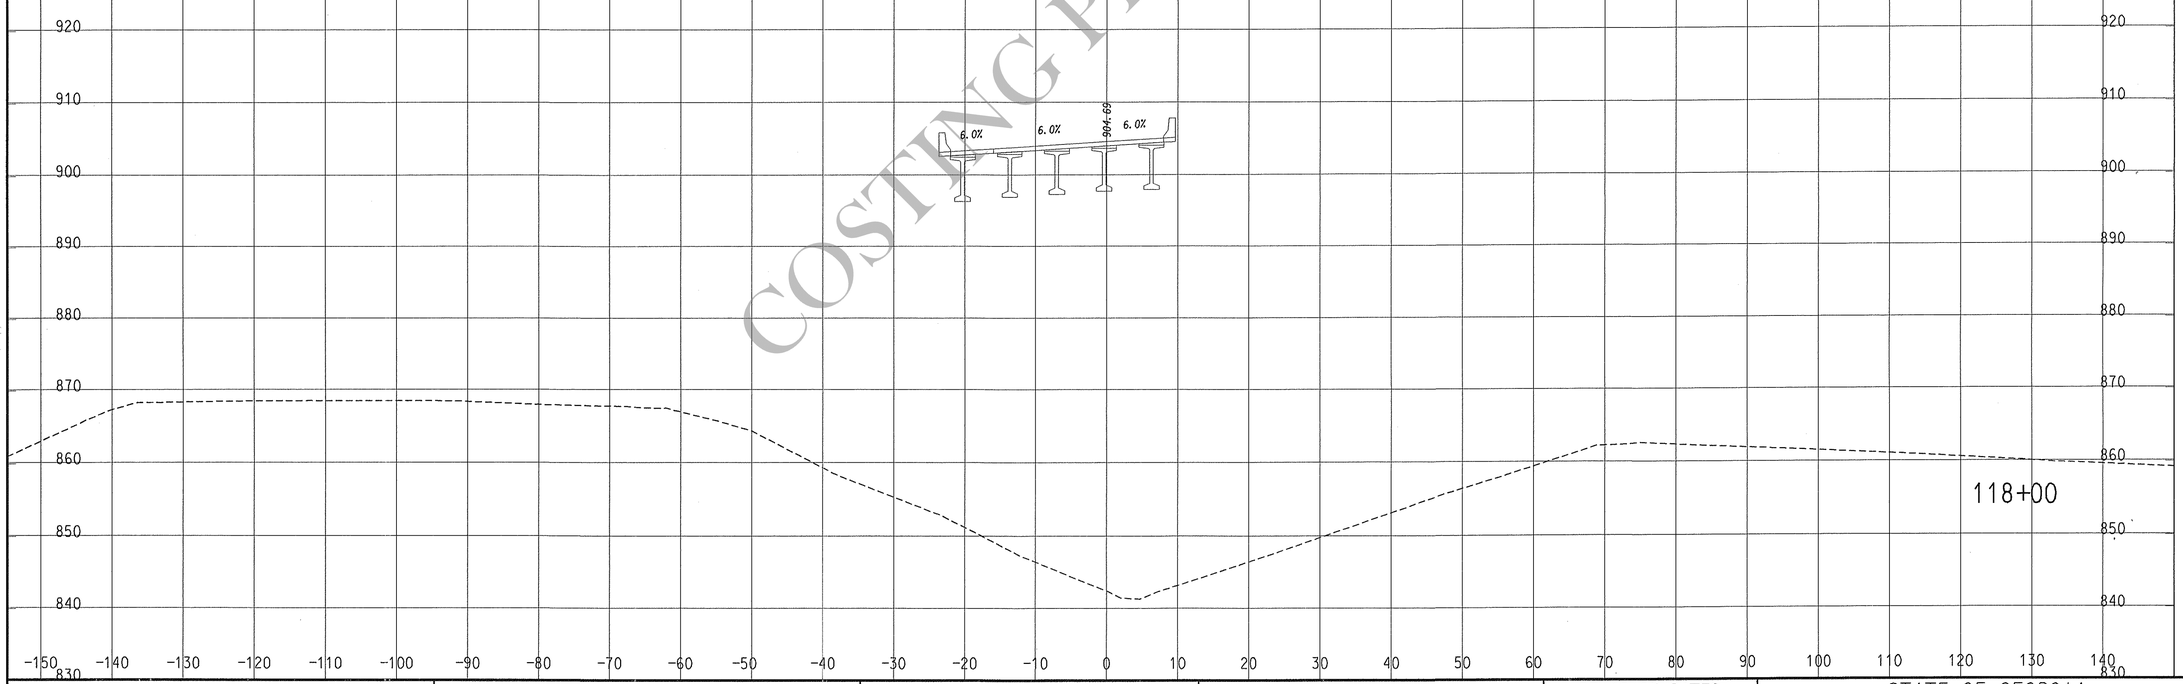

COSTING PLANS

HNTB

3715 NORTHSIDE PARKWAY, NW
400 NORTHCREEK, SUITE 600
ATLANTA, GEORGIA 30327

COSTING PLANS FOR DESIGN-BUILD

HORIZONTAL SCALE: 1" = 10'
VERTICAL SCALE: 1" = 10'

REVISION DATES

STATE OF GEORGIA
DEPARTMENT OF TRANSPORTATION
OFFICE: URBAN DESIGN

CROSS SECTIONS

PROJECT: SR400/I-85 CONNECTOR RAMPS
COUNTY: FULTON & DEKALB

DRAWING No. 23-20

3/11/2007 SUXEN