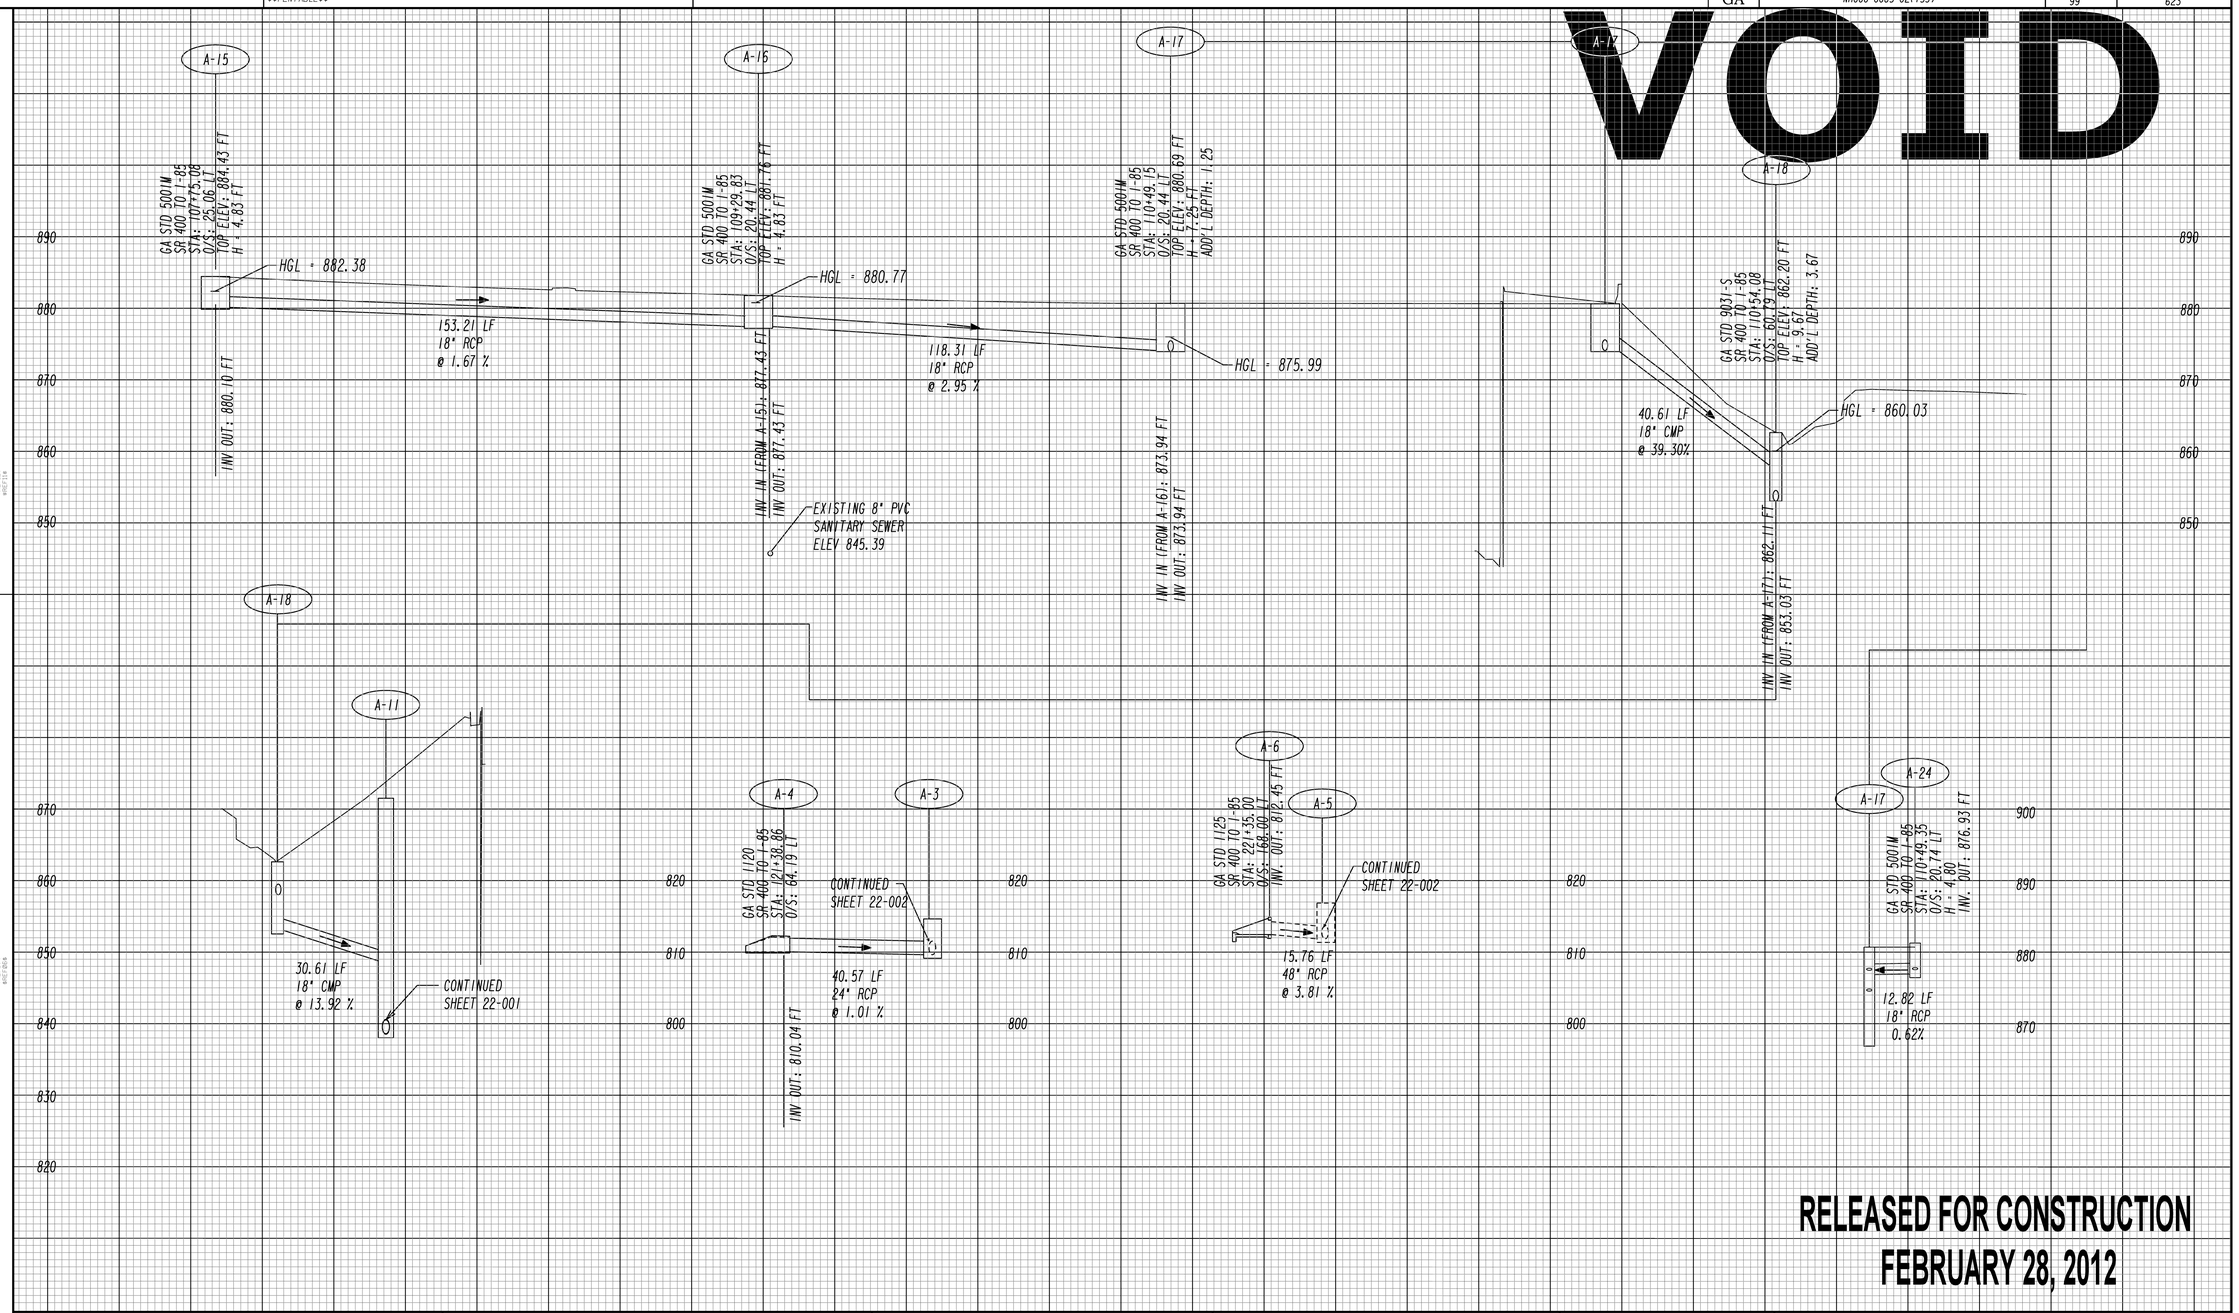

RELEASED FOR CONSTRUCTION
FEBRUARY 28, 2012

Archer Western Contractors

Heath & Lineback Engineers
INCORPORATED
2390 CANTON ROAD, BUILDING 200
MARIETTA, GEORGIA 30066-5393
(770)424-1668

HORIZONTAL SCALE: 1" = 20'
VERTICAL SCALE: 1" = 10'

REVISION DATES

STATE OF GEORGIA
DEPARTMENT OF TRANSPORTATION
OFFICE: INNOVATIVE PROGRAM DELIVERY

DRAINAGE PROFILES

S.R. 400/ I-85
CONNECTOR RAMPS

DRAWING No. 22-003

3/1/2007 SUXSEW