| DATE$$$ $USER$ | TIME$$$ | $PRF$ $$PENTABLE$$ | $DGN$ | STATE | PROJECT NUMBER | SHEET NO. | TOTAL SHEETS |
|---|---|---|---|---|---|---|---|
| | | | | GA | NH000-0085-02(153) | 134 | 296 |

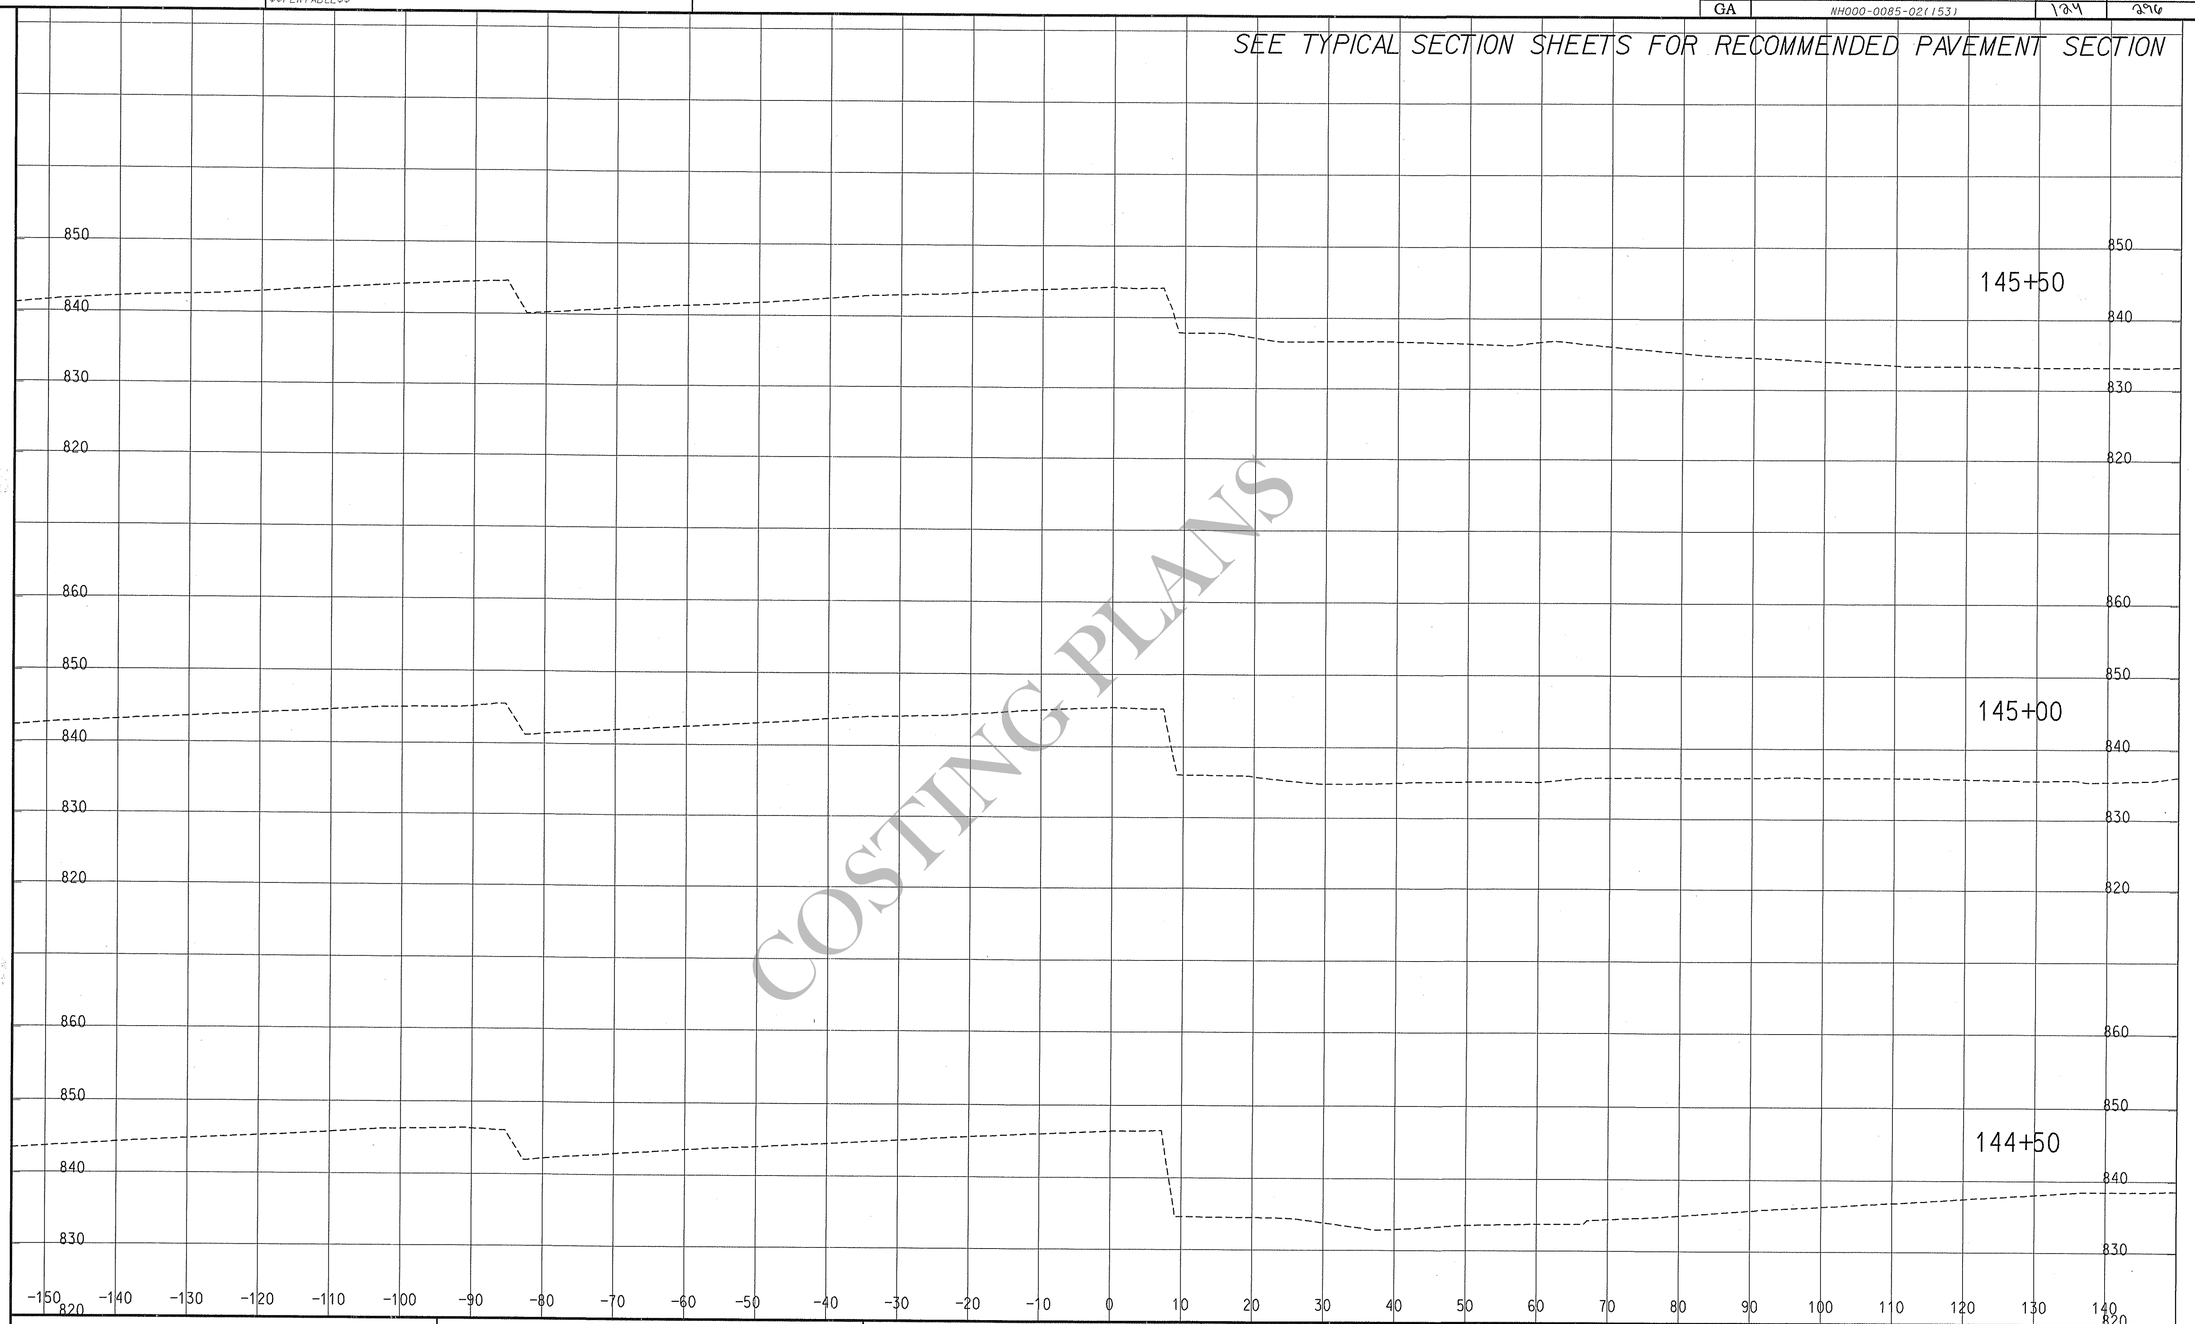


COSTING PLANS

3/1/2007 SUXEN

HNTB

3715 NORTHSIDE PARKWAY, NW
400 NORTHCREEK, SUITE 600
ATLANTA, GEORGIA 30327

COSTING PLANS FOR DESIGN-BUILD

HORIZONTAL SCALE: 1" = 10'
VERTICAL SCALE: 1" = 10'

REVISION DATES

STATE OF GEORGIA
DEPARTMENT OF TRANSPORTATION

OFFICE: URBAN DESIGN

CROSS SECTIONS

PROJECT: SR400/I-85 CONNECTOR RAMPS
COUNTY: FULTON & DEKALB

DRAWING No. 23-66