DATETIME$$$	TIME$$$	PRF	DGN	COUNTY	PROJECT NUMBER	SHEET NO.	TOTAL SHEETS
$USER$		$$PENTABLE$$		FULTON	NH000-0085-02(153)	161	617

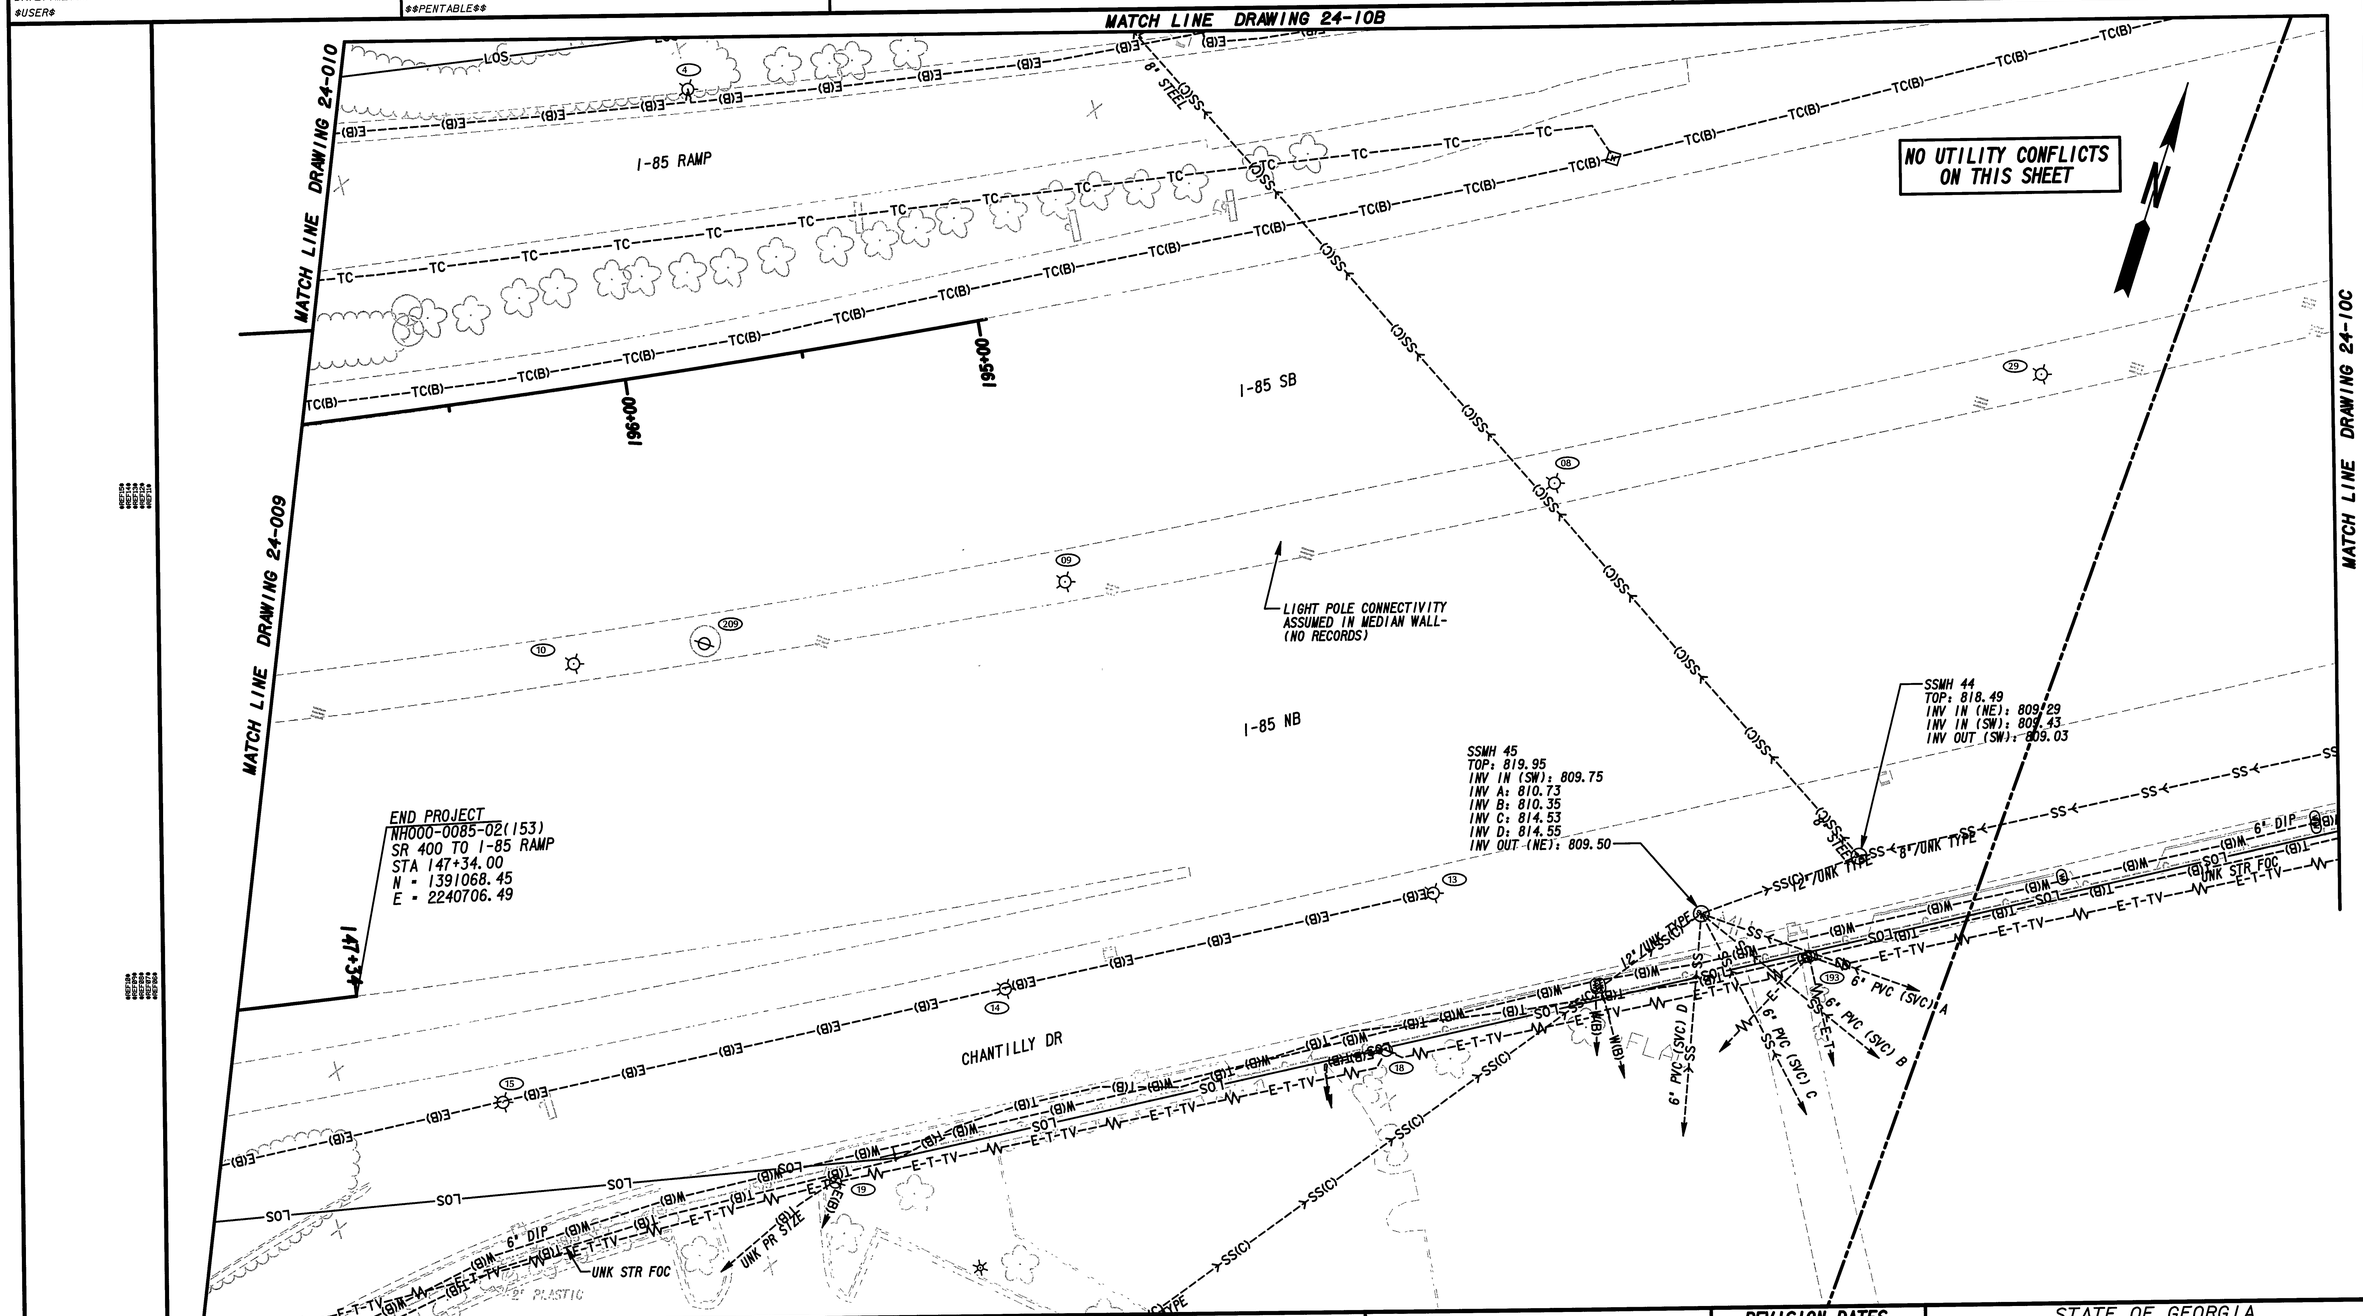

RELEASED FOR CONSTRUCTION
APRIL 25, 2012

Columbia Engineering
LAND PLANNERS CIVIL ENGINEERS LANDSCAPE ARCHITECTS SURVEYORS
2763 Meadow Church Road, Suite 100
Duluth, GA 30097-4989
Phone: (770) 925-0357
Fax: (770) 925-0565

SCALE IN FEET
0 20 40 80

REVISION DATES

STATE OF GEORGIA
DEPARTMENT OF TRANSPORTATION
OFFICE:

UTILITY PLANS

S.R. 400/ I-85
CONNECTOR RAMPS
P.I. NO. 762380-

DRAWING No. 24-10A