DATETIME$$$	TIME$$$	PRF	DGN	COUNTY	PROJECT NUMBER	SHEET NO.	TOTAL SHEETS
$USER$		$$PENTABLE$$		FULTON	NH000-0085-02(153)	175	896

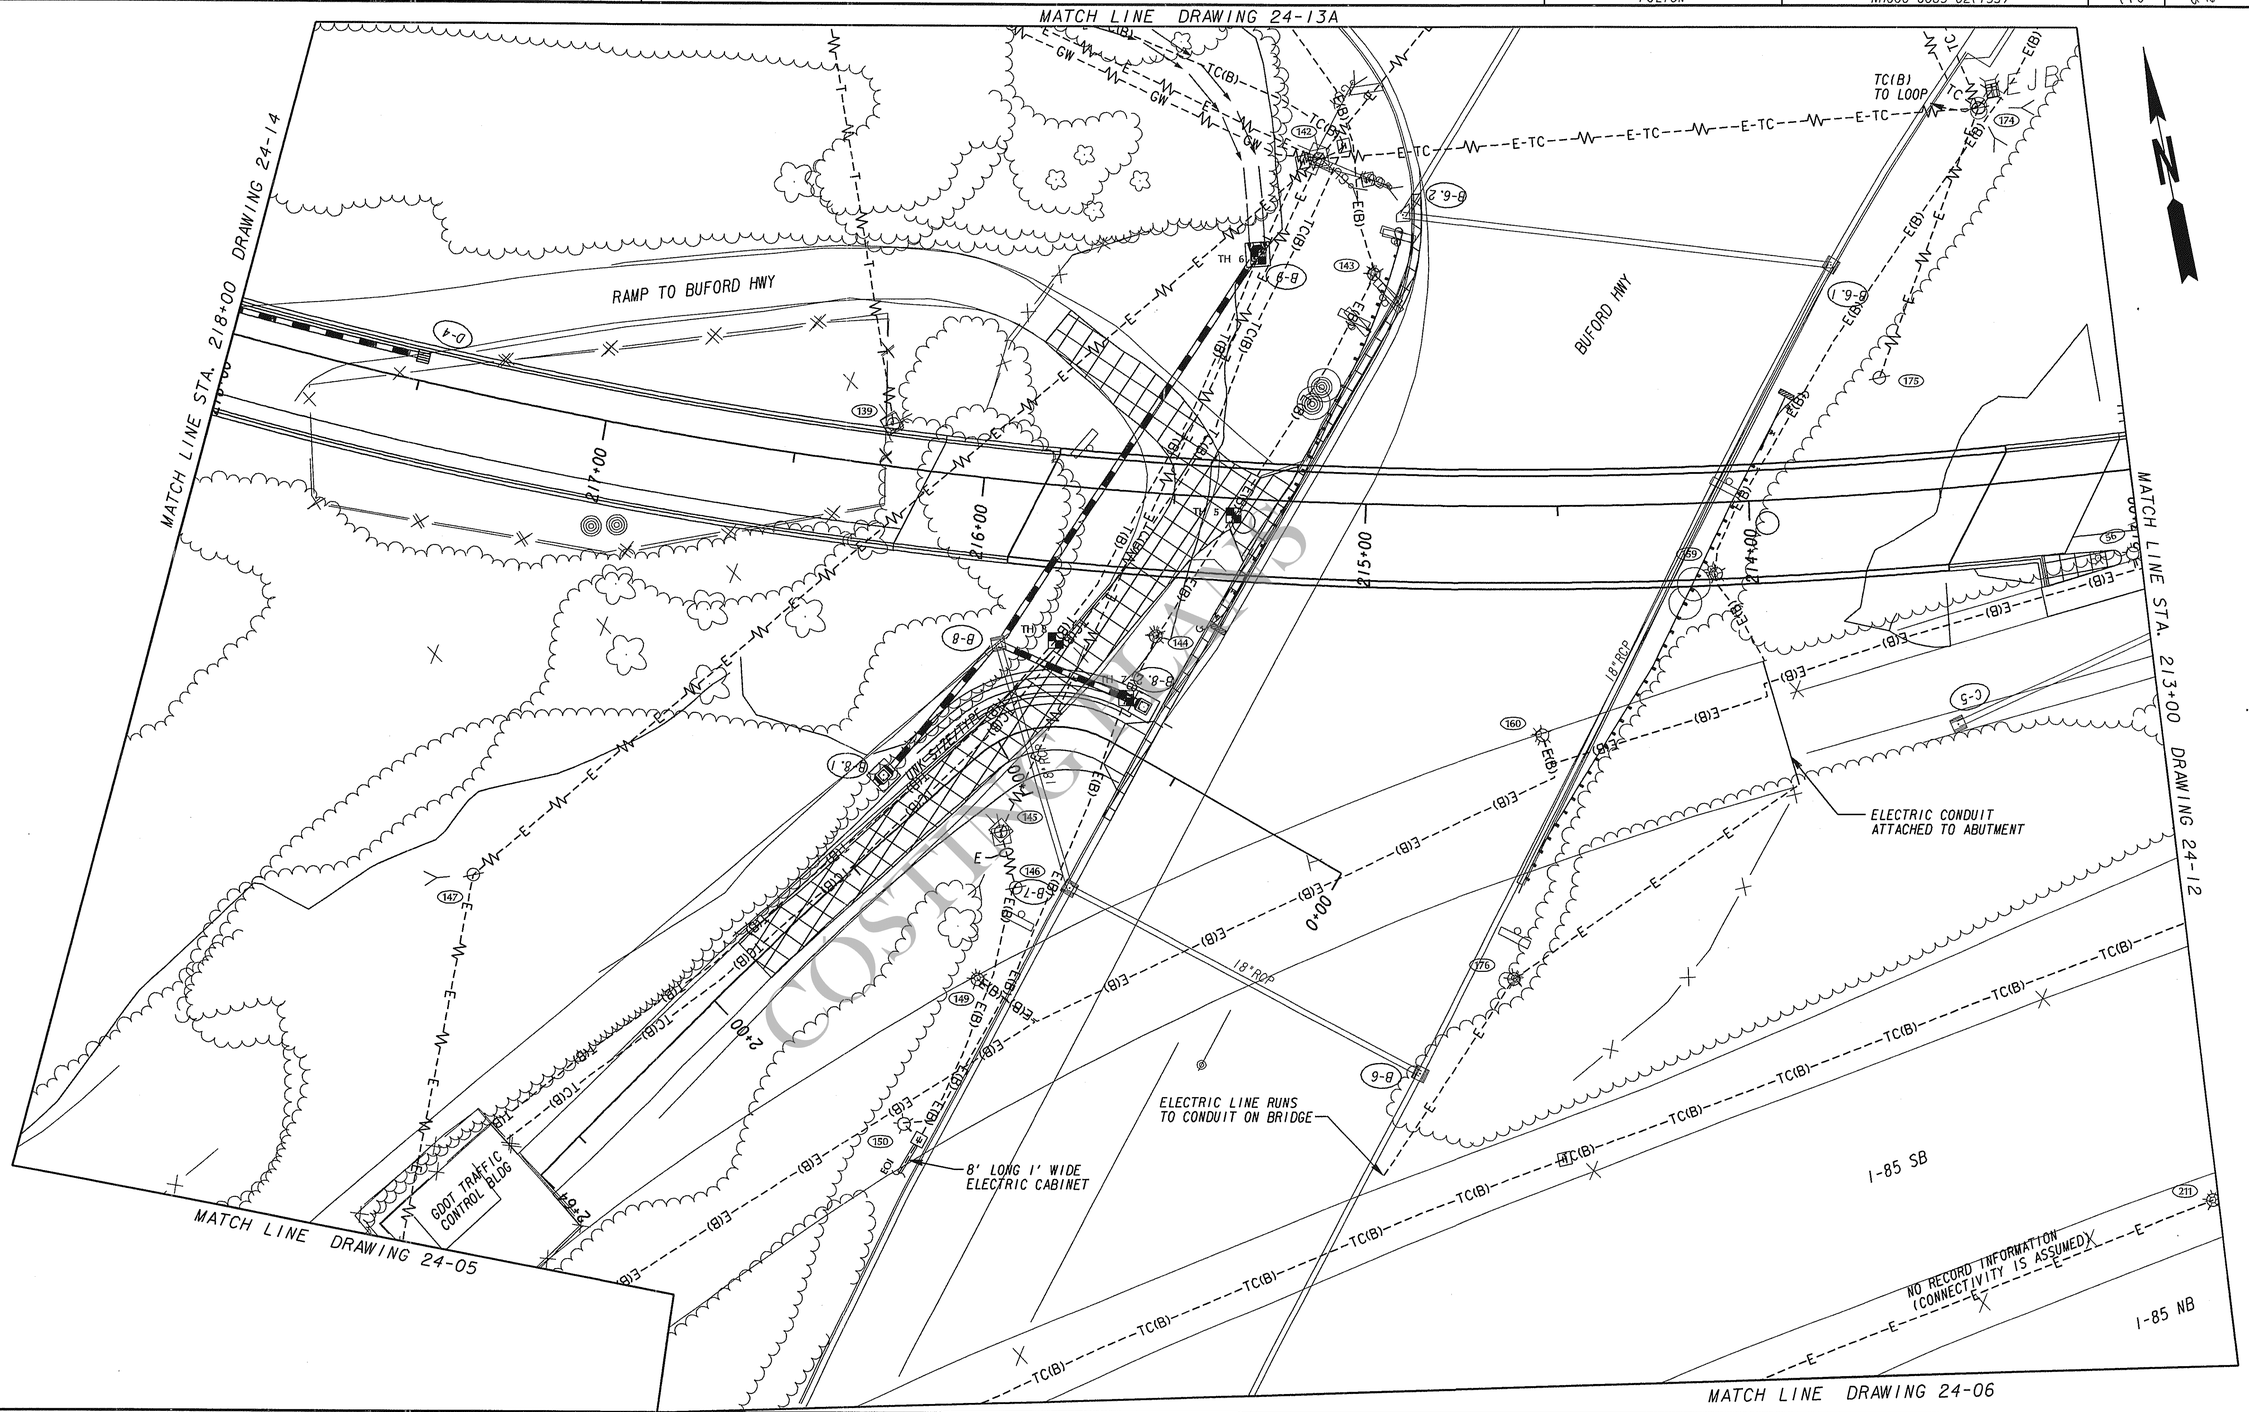

PLAN RELEASE			
DRAWN BY	DATE	CHECKED BY	DATE
ATB	08/21/09	RC	04/20/10
BGC	04/29/10	RC	06/21/10
BGC	06/18/10	TWH	06/22/10
BGC	07/19/10	RC	07/19/10

TBE PROJECT NUMBER
GA-069-001-00

TBE CONTACT
RANDY W. SANBORN, P.E.

TBE GROUP
PEACHTREE CORPORATE CENTER
6649 PEACHTREE INDUSTRIAL BLVD.
SUITE J. NORCROSS GA 30092-4302
TELEPHONE: 678.421.0080

SCALE IN FEET
0 20 40 80

REVISION DATES

STATE OF GEORGIA
DEPARTMENT OF TRANSPORTATION
OFFICE: UTILITIES, JUN BIRNKAMMER, EIT

UTILITY PLANS

S.R. 400/ I-85
CONNECTOR RAMPS
P.I. NO. 762380-

DRAWING No. 24-13

\762380\UT13.dgn 7/23/2010 10:02:34 AM