DATETIME$$$	TIME$$$	PRF	DGN	COUNTY	PROJECT NUMBER	SHEET NO.	TOTAL SHEETS
$USER$		$$PENTABLE$$		FULTON	NH000-0085-02(153)	300	306

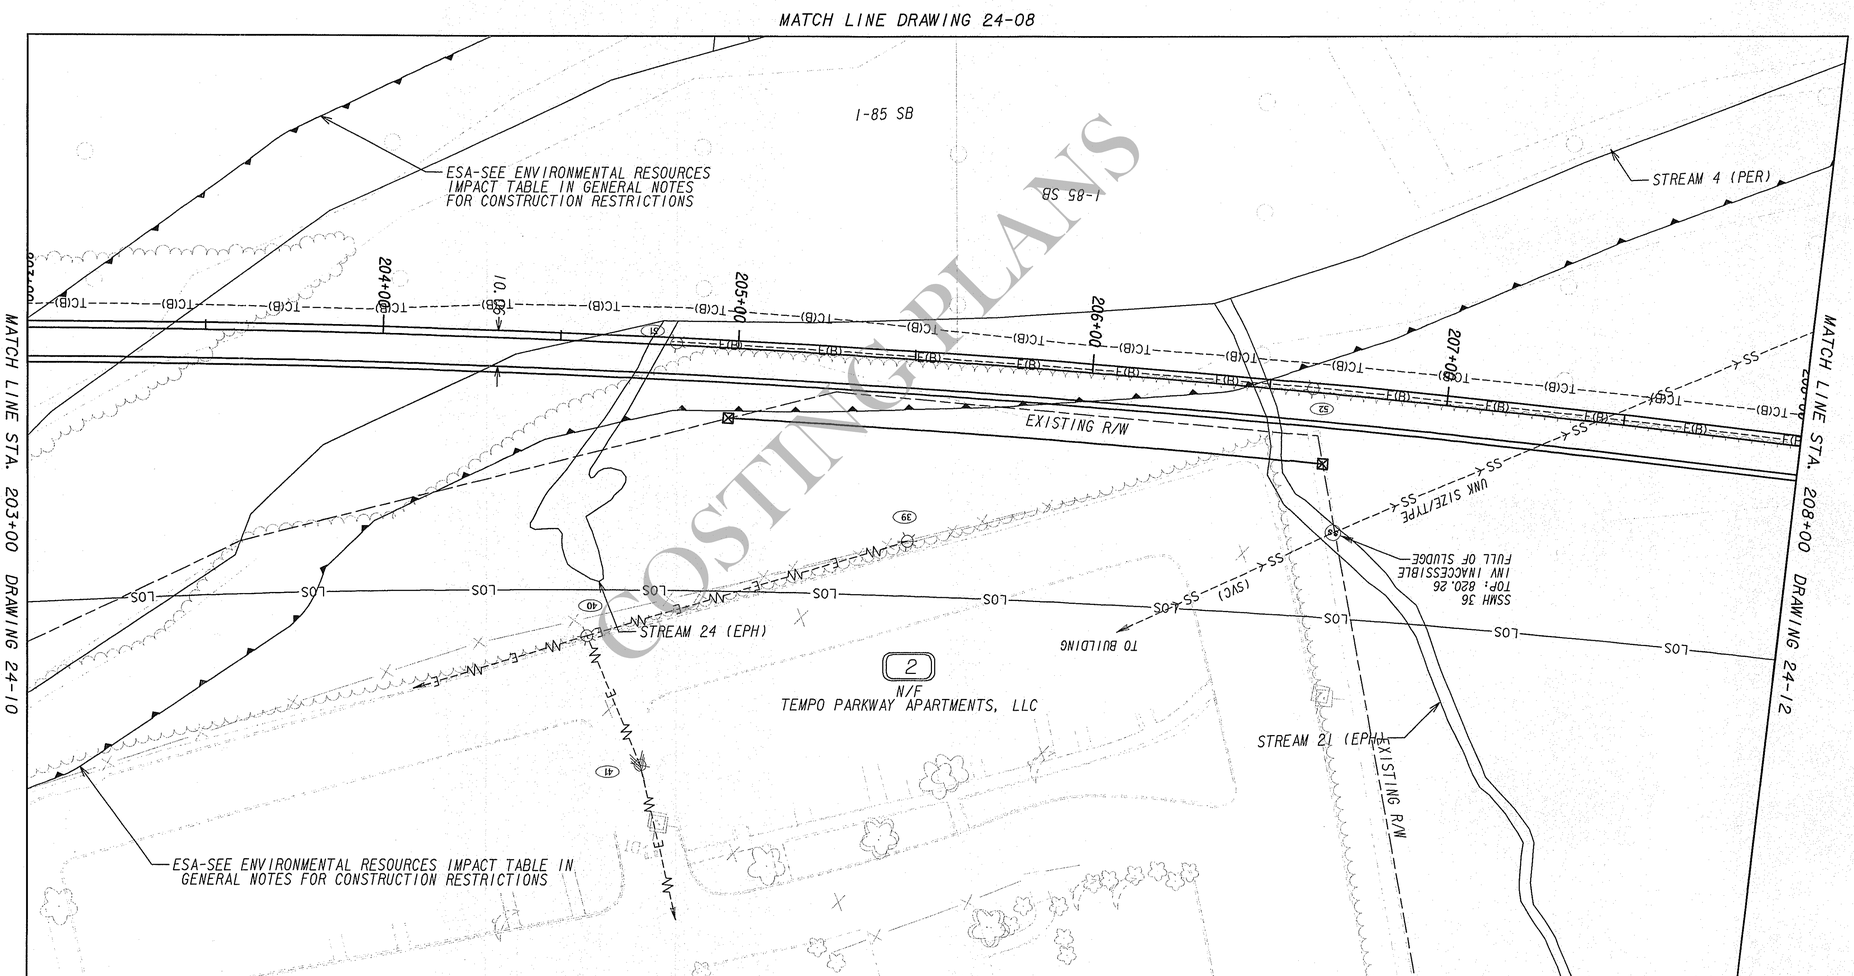

COSTING PLANS

PLAN RELEASE			
DRAWN BY	DATE	CHECKED BY	DATE
BGC	04/30/09	MD	05/01/09
ATB	05/28/09	DSM	06/15/09
ATB	06/24/09	RWS	06/25/09
ATB	06/29/09	RWS	06/30/09

TBE PROJECT NUMBER
GA-069-001-00

TBE CONTACT
RANDY W. SANBORN, P.E.

TBE GROUP
PEACHTREE CORPORATE CENTER
6649 PEACHTREE INDUSTRIAL BLVD.
SUITE J, NORCROSS GA 30092-4302
TELEPHONE: 678.421.0060

COSTING PLANS FOR DESIGN-BUILD

SCALE IN FEET
0 20 40 80

REVISION DATES

STATE OF GEORGIA
DEPARTMENT OF TRANSPORTATION
OFFICE: UTILITIES, JUN BIRNKAMMER, EIT

UTILITY PLANS

S.R. 400/ I-85
CONNECTOR RAMPS
P.I. NO. 762380-

DRAWING No.
24-11